APPLICATION FOR A PAVEMENT LICENCE

BUSINESS AND PLANNING ACT 2020

South Oxfordshire District Council

Listening Learning Leading

Please read the notes on page 4 before completing this form

SECTION 2: BUSINESS PREMISES DETAILS	
Trading Name:	LE CLOS
Postal Address:	1 ST MARY'S STREET WALLINGFORD
Post Code:	OX10 0EL

USE OF THE BUSINESS PREMISES	
Which of the following is the above business premises used for? (please select **ONE** of the following options)	
Use as a public house, wine bar or other drinking establishment	✓
Other use for the sale of food or drink for consumption on or off the premises	
Both of the above uses	

SECTION 3: AREA OF HIGHWAY PROPOSED TO BE USED
Please provide a description of the area of the highway to which this application relates (NB you are also required to submit a plan with this application, see section 8)
THE PAVEMENT IN FRONT OF THE PREMISES IN THE PEDESTRIAN STREET OF ST MARY'S STREET IN WALLINGFORD

SECTION 4: RELEVANT PURPOSE THE APPLICATION RELATES TO:	
Which of the following relevant purposes do you wish to put furniture on the highway for? (please select **ONE** of the following options)	
To sell or serve food or drink supplied from, or in connection with relevant use of, the premises	
For the purpose of consuming food or drink supplied from, or in connection with relevant use of, the premises	✓
Both of the above purposes	

SECTION 5: DAYS AND TIMES

During what times do you propose to place furniture on the highway on each of the following days:

Please use the 24hr clock, e.g. 10:00 to 20:00.

NB We will generally only grant permission from 08:00 to 21:00. If you wish to use the area outside of these hours, you must include details with your application as to how you will prevent nuisance to any nearby residents, for example a noise management plan.

	Mon	Tues	Wed	Thu	Fri	Sat	Sun
Start	12:00	12:00	12:00	12:00	12:00	12:00	12:00
Finish	21:00	21:00	21:00	21:00	21:00	21:00	21:00

SECTION 6: FURNITURE TO BE PLACED ON THE HIGHWAY


Please provide a description of the furniture you propose to place on the highway – including number of tables, number of chairs, and details of the type of barriers being used to separate the licensed areas from the rest of the highway.

WOODEN CHAIRS AND TABLES FROM IKEA
6 x ASKHOLMEN TABLES AND 20 CHAIRS
2 x APPLARO TABLES

Do you intend to alter any of the building and/or frontage to accommodate this proposal?	~~YES~~ NO (please delete as applicable)

If YES, please give details:

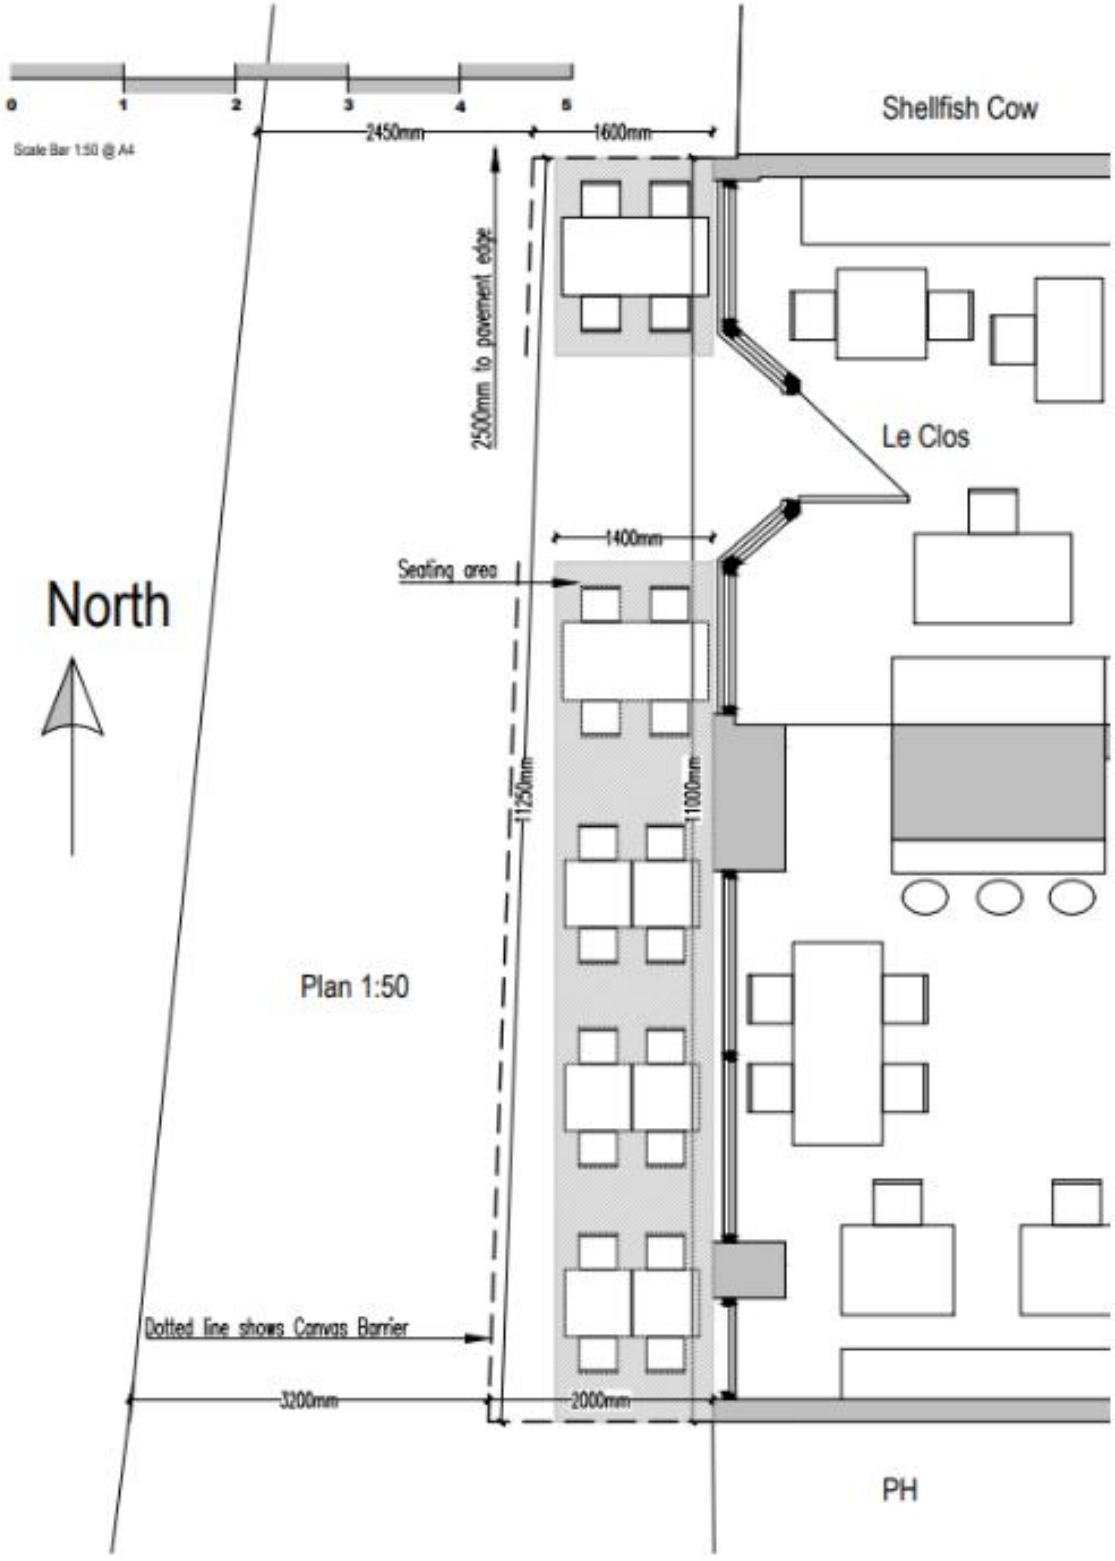


0 1 2 3 4 5
Scale Bar 1:50 @ A4
2450mm
1600mm
Shellfish Cow
2500mm to pavement edge
Le Clos
1400mm
Seating area
North
1125mm
1100mm
Plan 1:50
Dotted line shows Canvas Barrier
3200mm
2000mm
PH