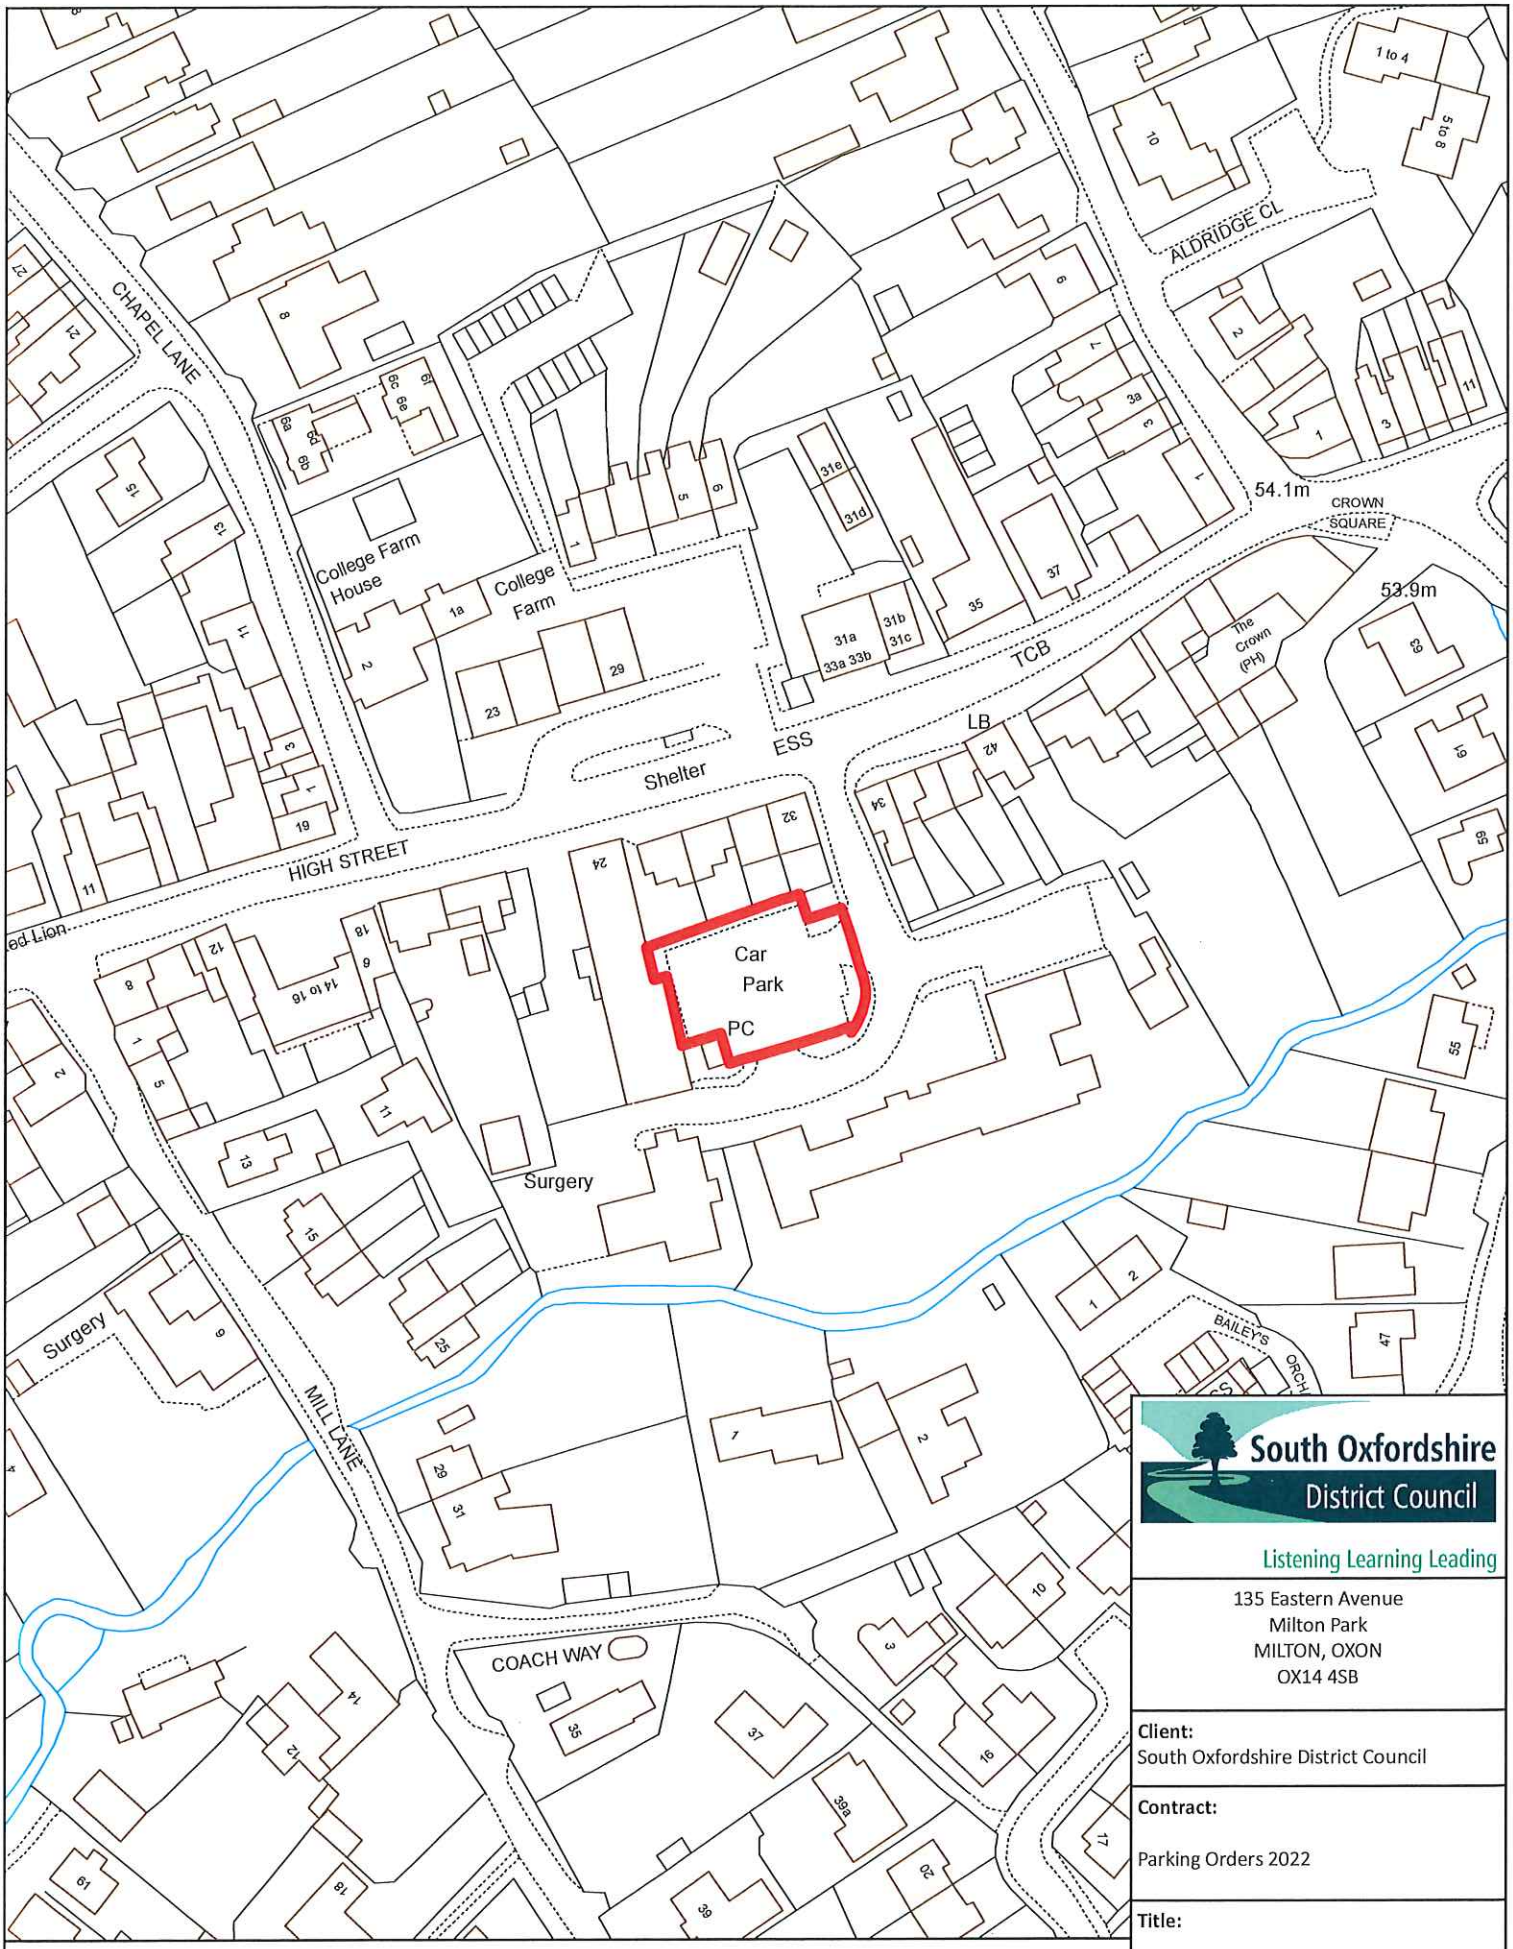

© Crown copyright and database rights 2021 OS 100018668. You are granted a non-exclusive, royalty free, revocable licence solely to view the Licensed Data for non-commercial purposes for the period during which South Oxfordshire District Council makes it available. You are not permitted to copy, sub-license, distribute, sell or otherwise make available the Licensed Data to third parties in any form. Third party rights to enforce the terms of this licence shall be reserved to OS.

South Oxfordshire District Council

Listening Learning Leading

135 Eastern Avenue
Milton Park
MILTON, OXON
OX14 4SB

Client:
South Oxfordshire District Council

Contract:

Parking Orders 2022

Title:

Mill Stream, Benson

Division:	**Date:** 25/10/2021
Scale: 1:1,250 at A4	**Drawn by:** AA
	Checked by:

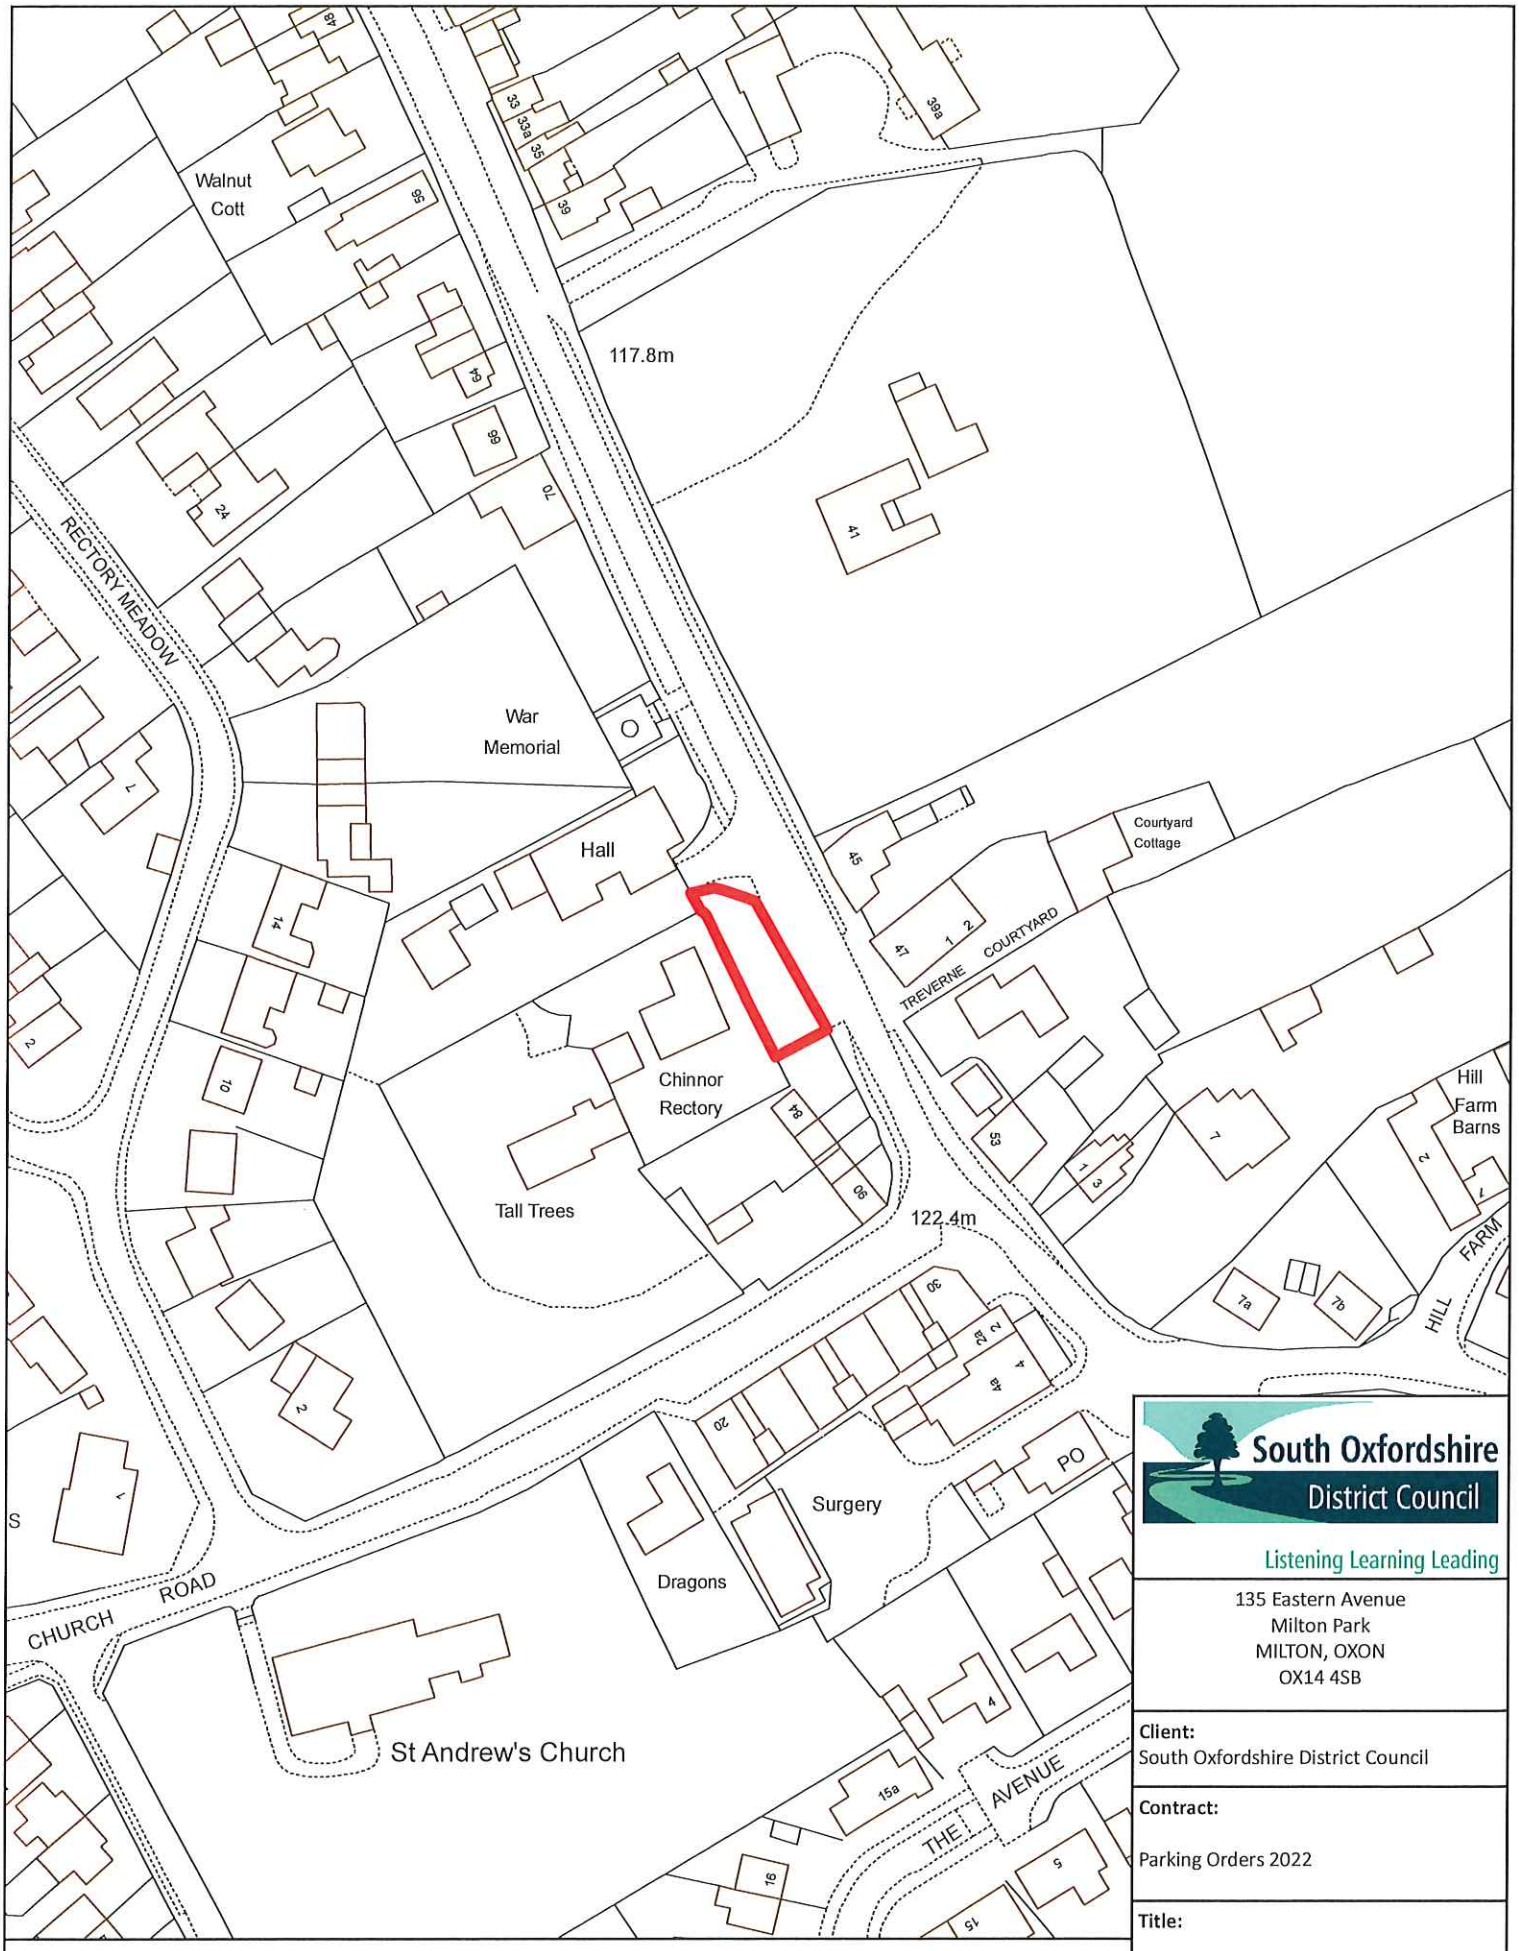

© Crown copyright and database rights 2021 OS 100018668. You are granted a non-exclusive, royalty free, revocable licence solely to view the Licensed Data for non-commercial purposes for the period during which South Oxfordshire District Council makes it available. You are not permitted to copy, sub-license, distribute, sell or otherwise make available the Licensed Data to third parties in any form. Third party rights to enforce the terms of this licence shall be reserved to OS.

South Oxfordshire District Council
Listening Learning Leading
135 Eastern Avenue
Milton Park
MILTON, OXON
OX14 4SB

Client: South Oxfordshire District Council

Contract: Parking Orders 2022

Title: High Street, Chinnor

Division:	Date: 25/10/2021
Scale: 1:1,250 at A4	Drawn by: AA
	Checked by:

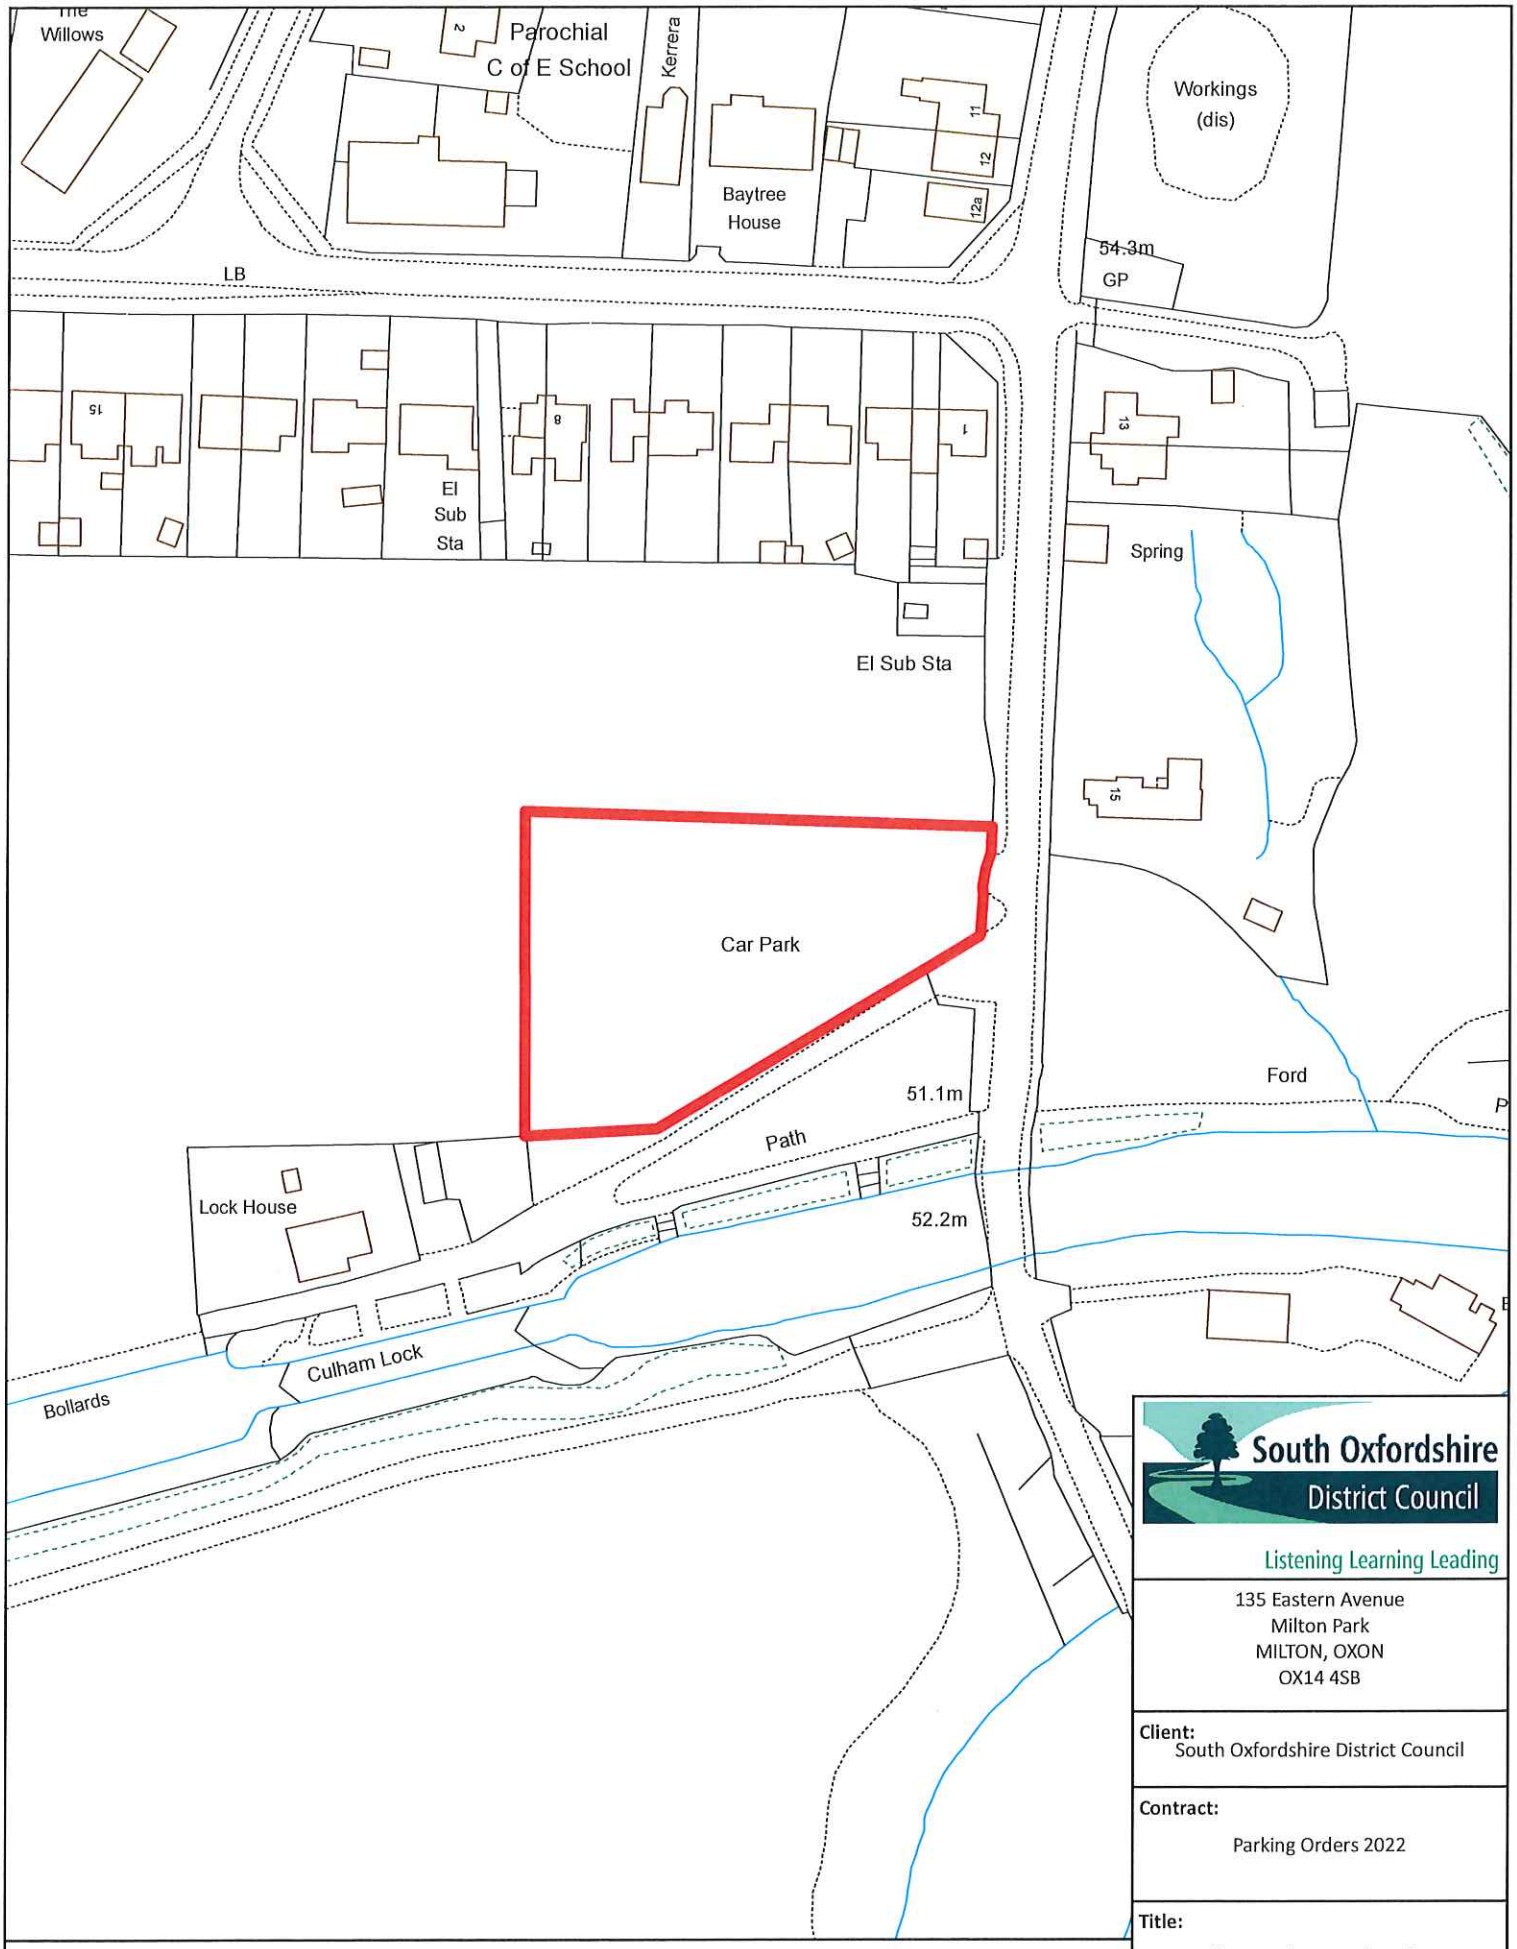

© Crown copyright and database rights 2021 OS 100018668. You are granted a non-exclusive, royalty free, revocable licence solely to view the Licensed Data for non-commercial purposes for the period during which South Oxfordshire District Council makes it available. You are not permitted to copy, sub-license, distribute, sell or otherwise make available the Licensed Data to third parties in any form. Third party rights to enforce the terms of this licence shall be reserved to OS.

South Oxfordshire District Council

Listening Learning Leading

135 Eastern Avenue
Milton Park
MILTON, OXON
OX14 4SB

Client: South Oxfordshire District Council

Contract: Parking Orders 2022

Title: Culham Lock Car Park, Culham

Division:	Date: 25/10/2021
Scale: 1:1,250 at A4	Drawn by: NAH
	Checked by:

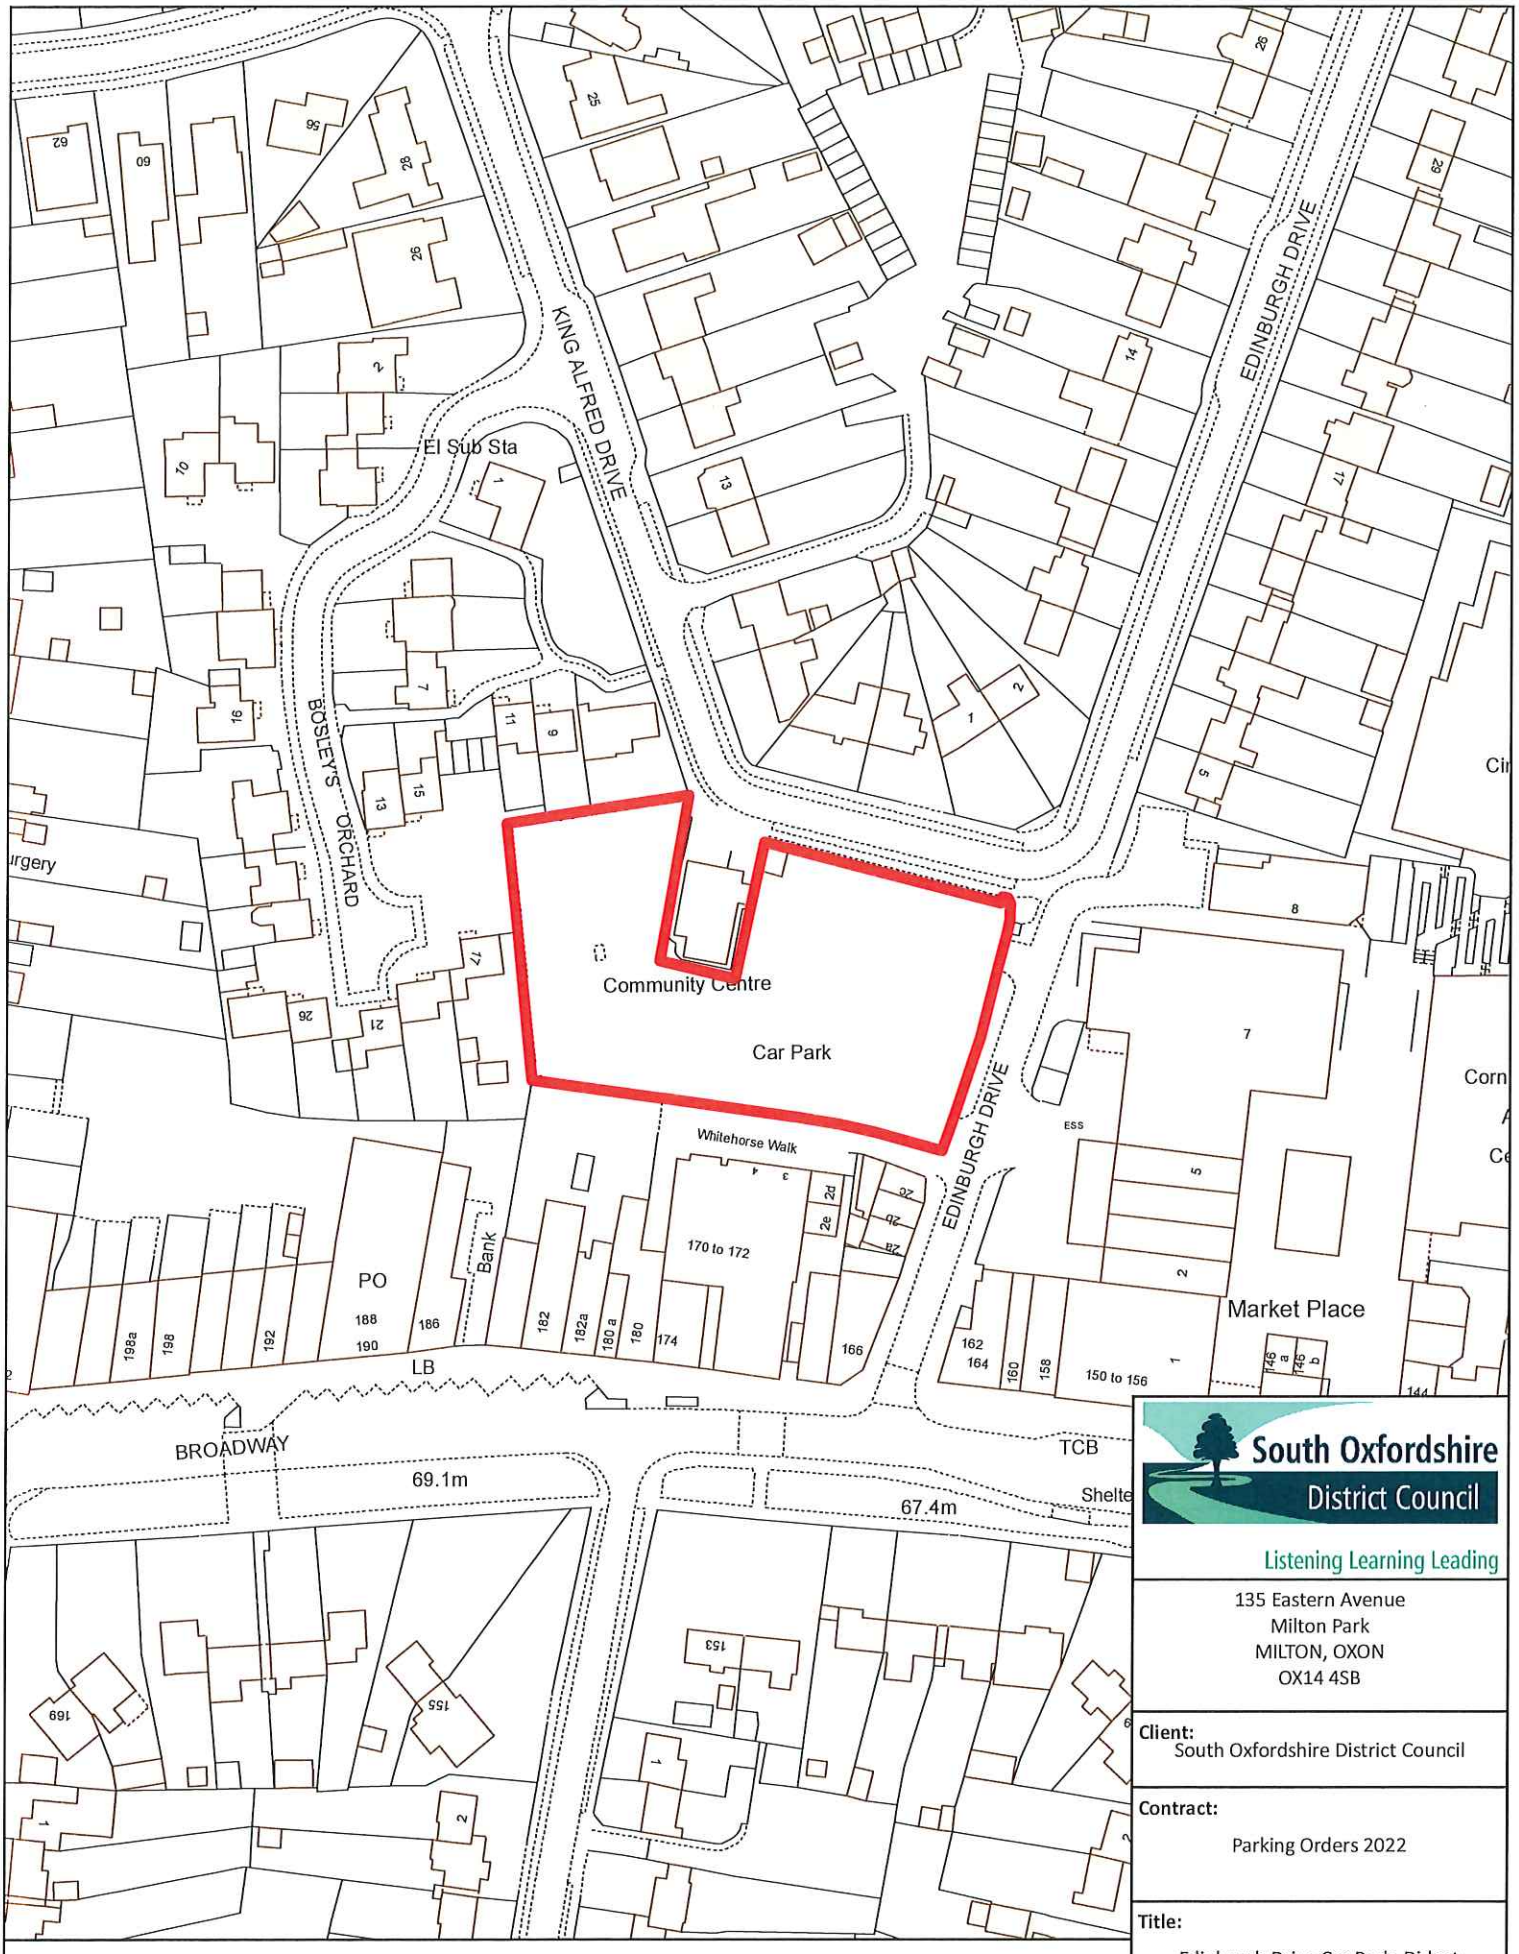

© Crown copyright and database rights 2021 OS 100018668. You are granted a non-exclusive, royalty free, revocable licence solely to view the Licensed Data for non-commercial purposes for the period during which South Oxfordshire District Council makes it available. You are not permitted to copy, sub-license, distribute, sell or otherwise make available the Licensed Data to third parties in any form. Third party rights to enforce the terms of this licence shall be reserved to OS.

N

South Oxfordshire District Council

Listening Learning Leading

135 Eastern Avenue
Milton Park
MILTON, OXON
OX14 4SB

Client: South Oxfordshire District Council

Contract: Parking Orders 2022

Title: Edinburgh Drive Car Park, Didcot

Division:	Date: 25/10/2021
Scale: 1:1,250 at A4	Drawn by: NAH
	Checked by:

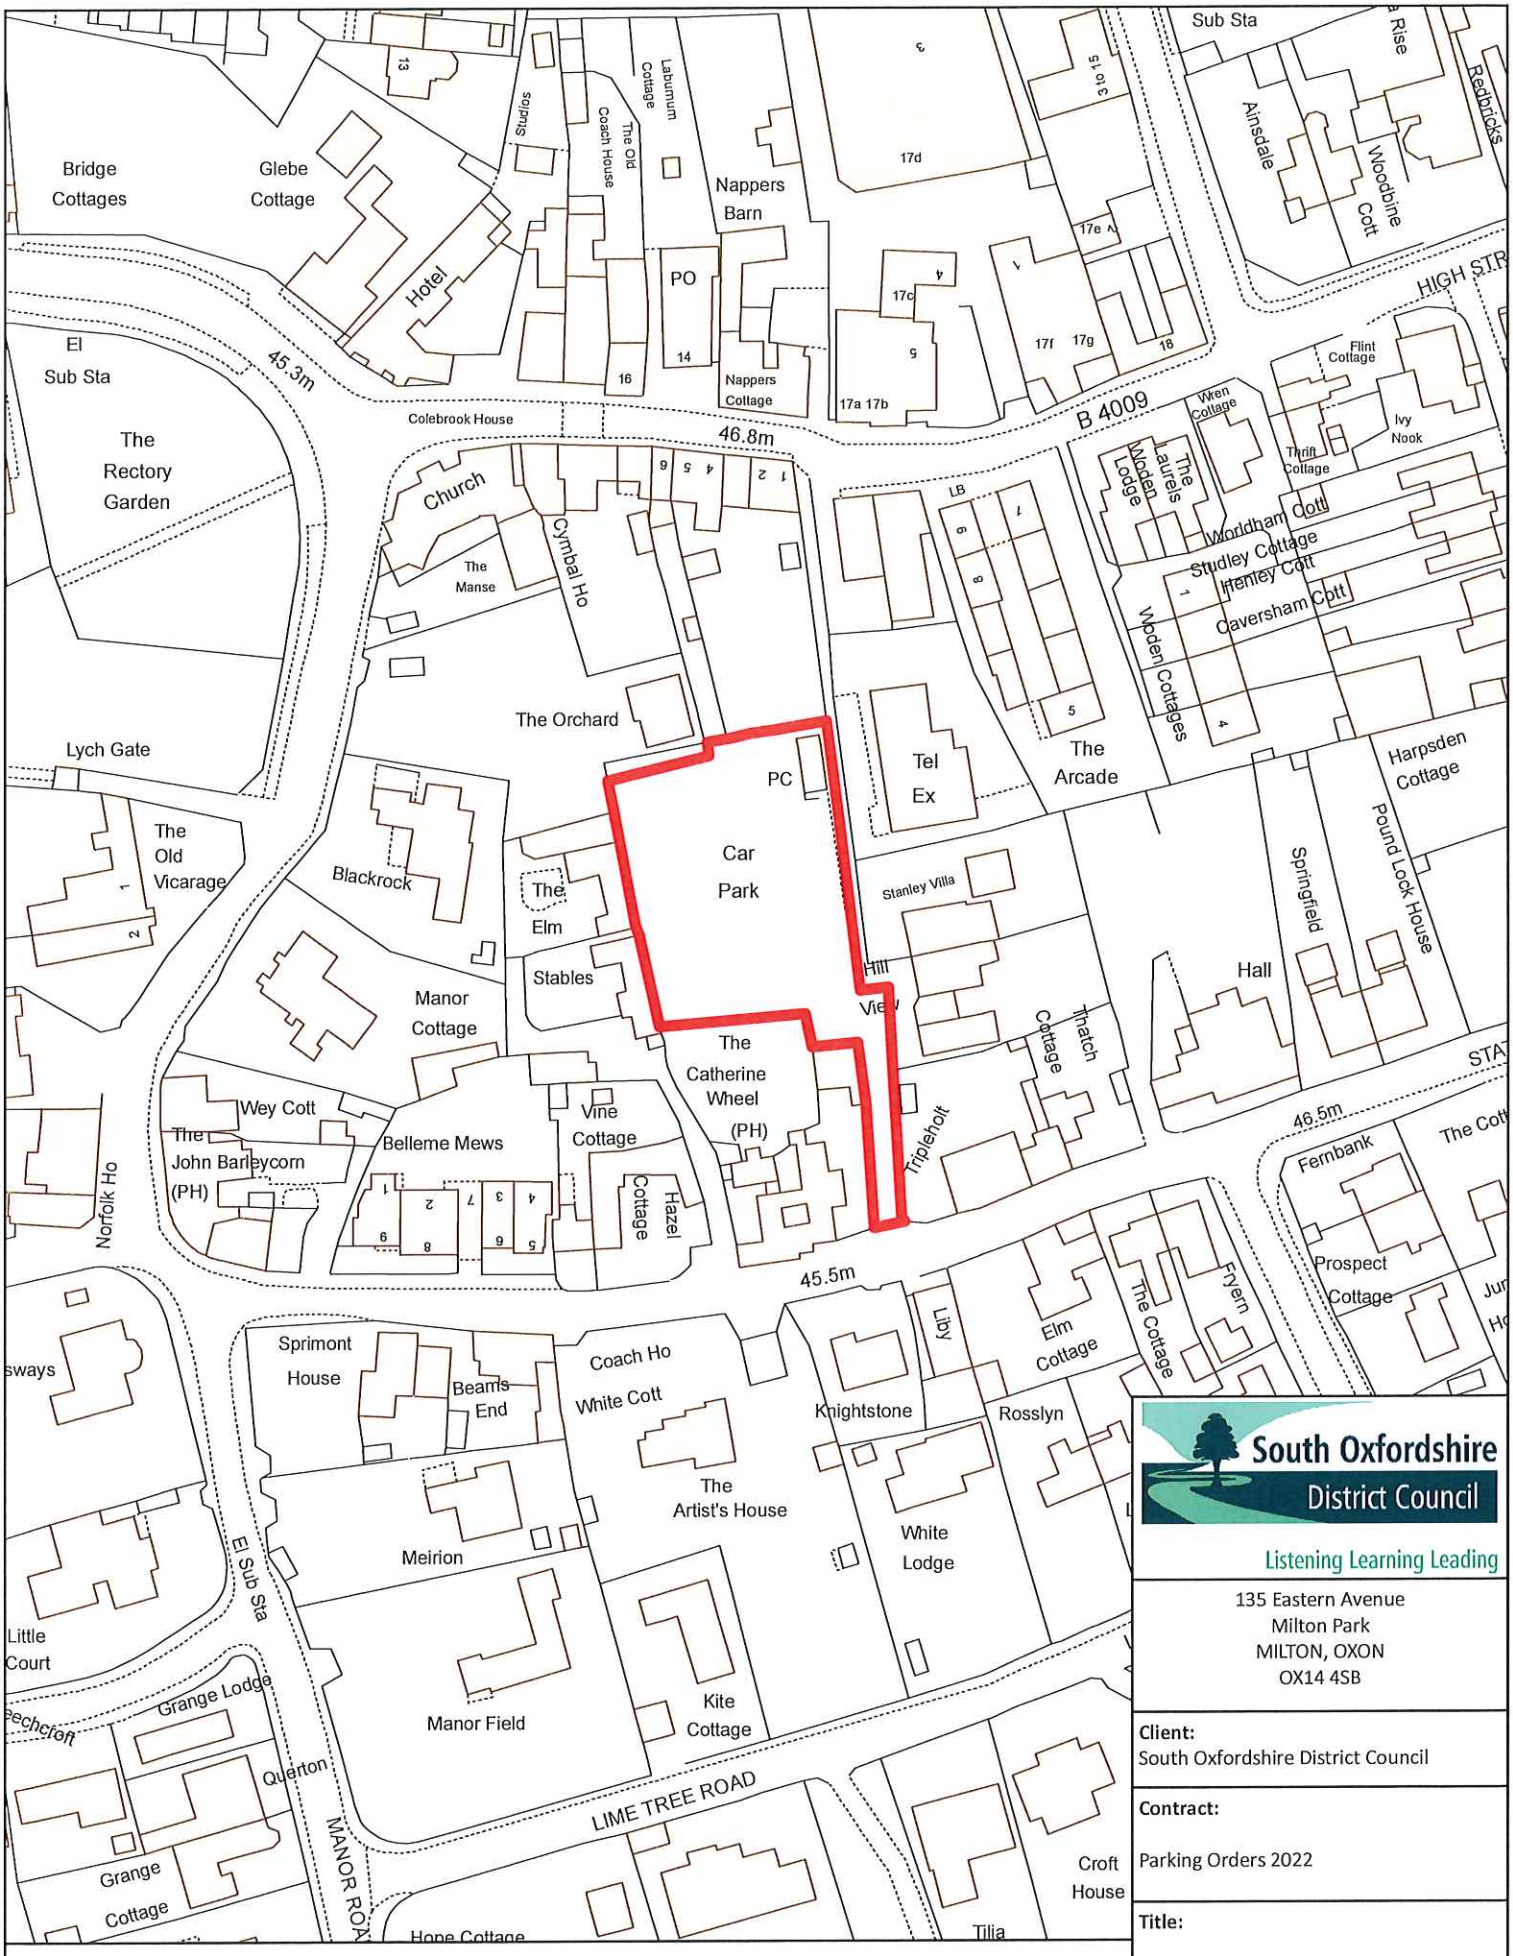

© Crown copyright and database rights 2021 OS 100018668. You are granted a non-exclusive, royalty free, revocable licence solely to view the Licensed Data for non-commercial purposes for the period during which South Oxfordshire District Council makes it available. You are not permitted to copy, sub-license, distribute, sell or otherwise make available the Licensed Data to third parties in any form. Third party rights to enforce the terms of this licence shall be reserved to OS.

South Oxfordshire District Council
Listening Learning Leading

135 Eastern Avenue
Milton Park
MILTON, OXON
OX14 4SB

Client: South Oxfordshire District Council

Contract: Parking Orders 2022

Title: Wheel Orchard, Goring

Division:	Date: 25/10/2021
Scale: 1:1,250 at A4	Drawn by: AA
	Checked by:

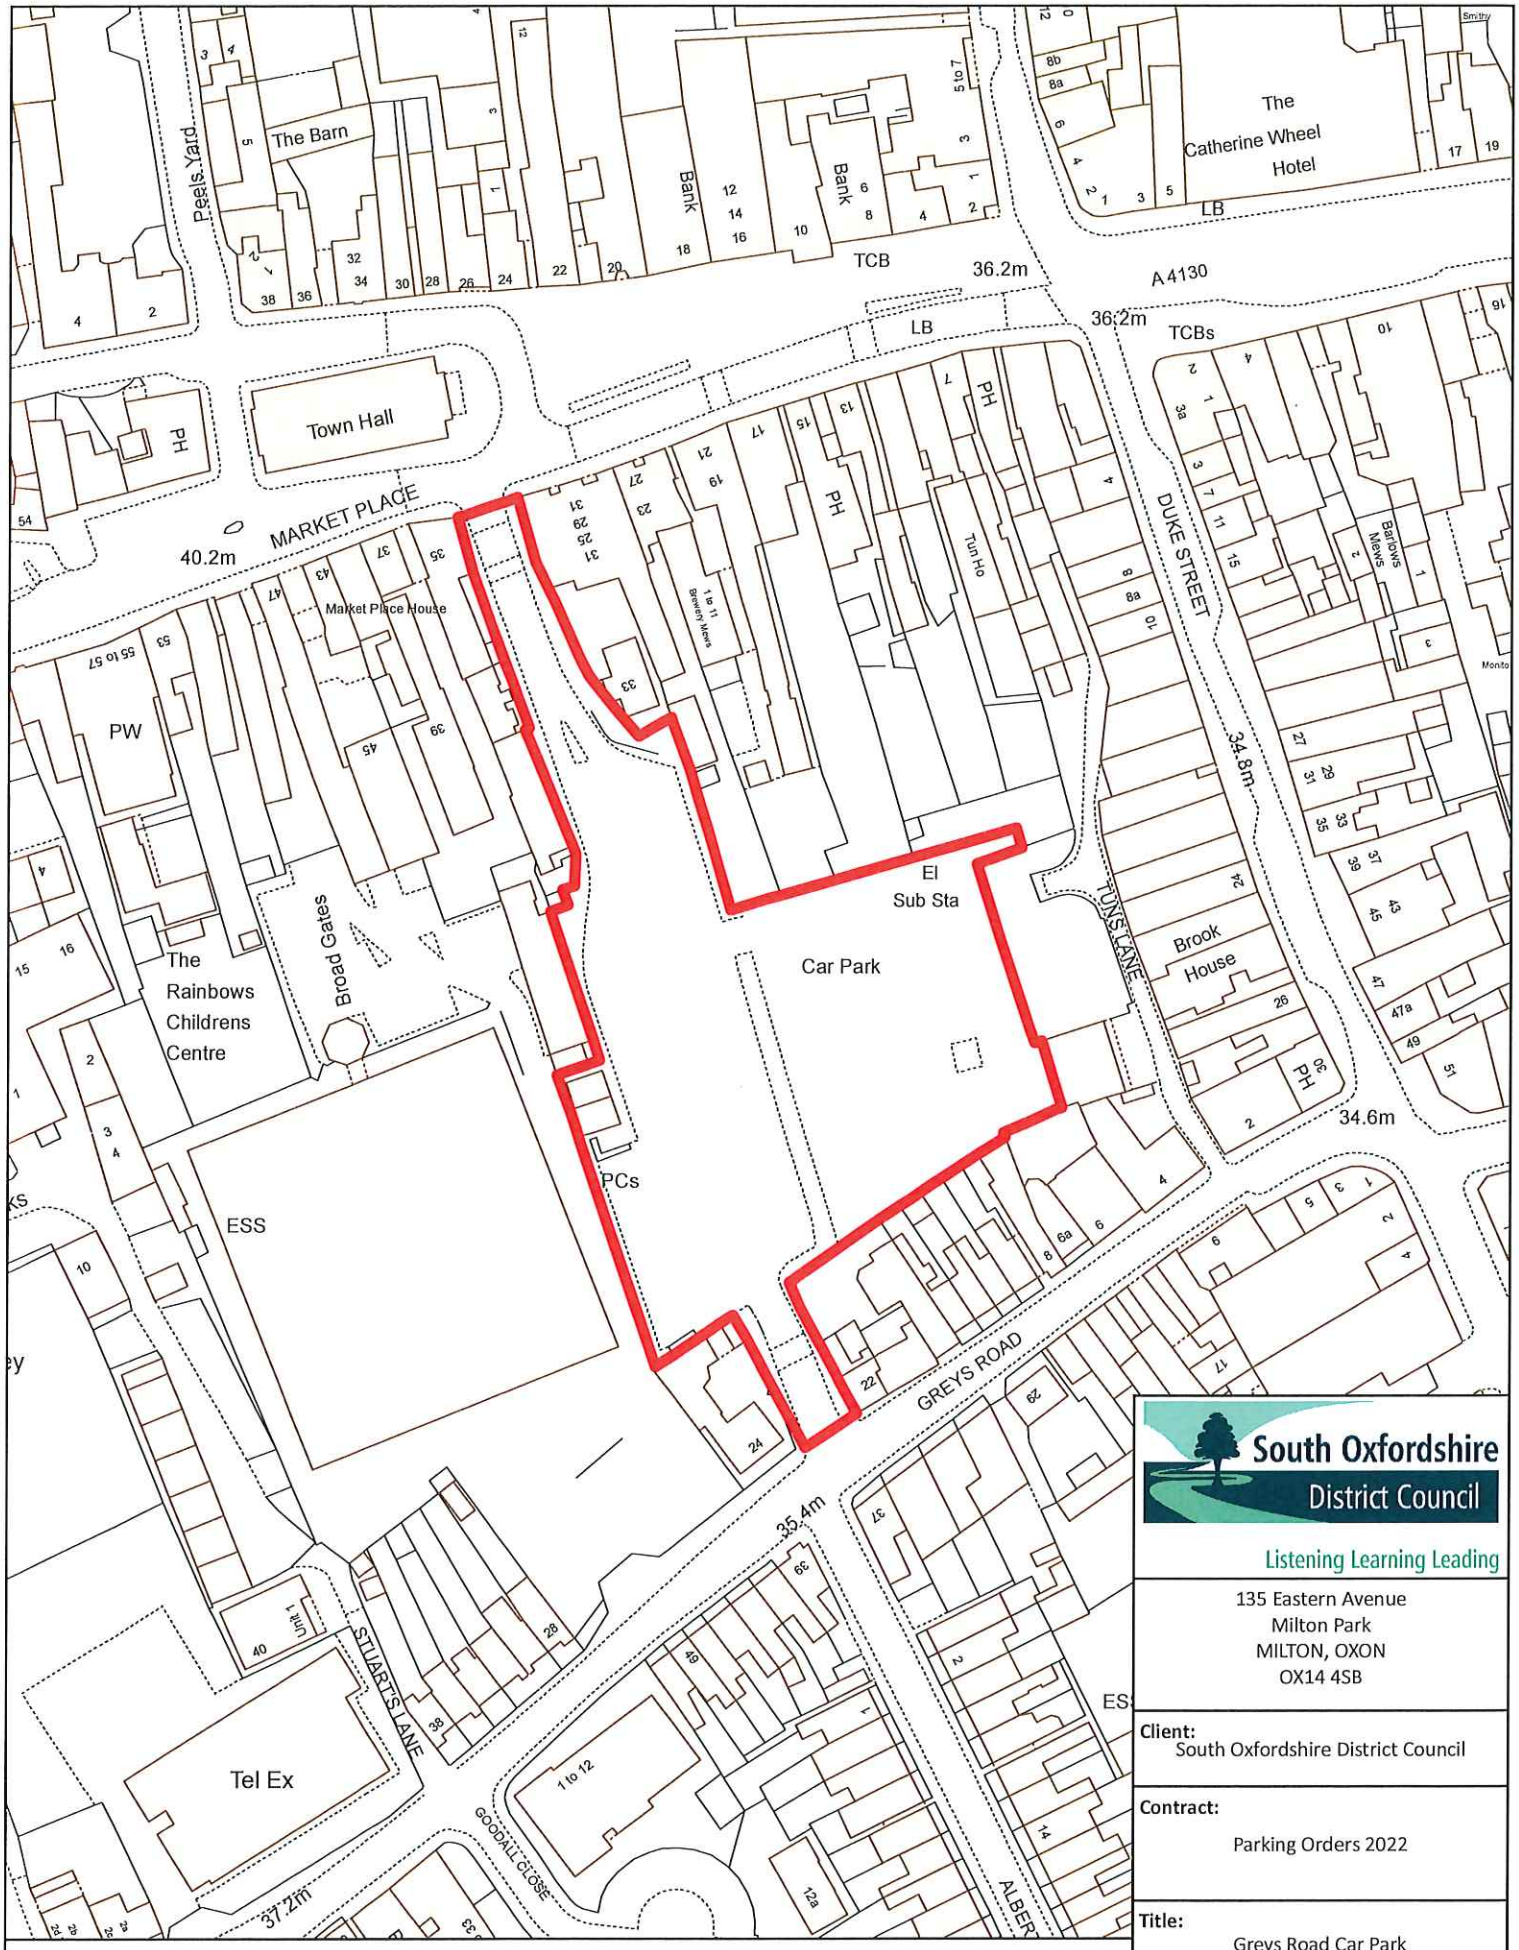

© Crown copyright and database rights 2021 OS 100018668. You are granted a non-exclusive, royalty free, revocable licence solely to view the Licensed Data for non-commercial purposes for the period during which South Oxfordshire District Council makes it available. You are not permitted to copy, sub-license, distribute, sell or otherwise make available the Licensed Data to third parties in any form. Third party rights to enforce the terms of this licence shall be reserved to OS.

South Oxfordshire District Council

Listening Learning Leading

135 Eastern Avenue
Milton Park
MILTON, OXON
OX14 4SB

Client: South Oxfordshire District Council

Contract: Parking Orders 2022

Title: Greys Road Car Park
Henley-on-Thames

Division:	Date: 25/10/2021
Scale: 1:1,250 at A4	Drawn by: NAH
	Checked by:

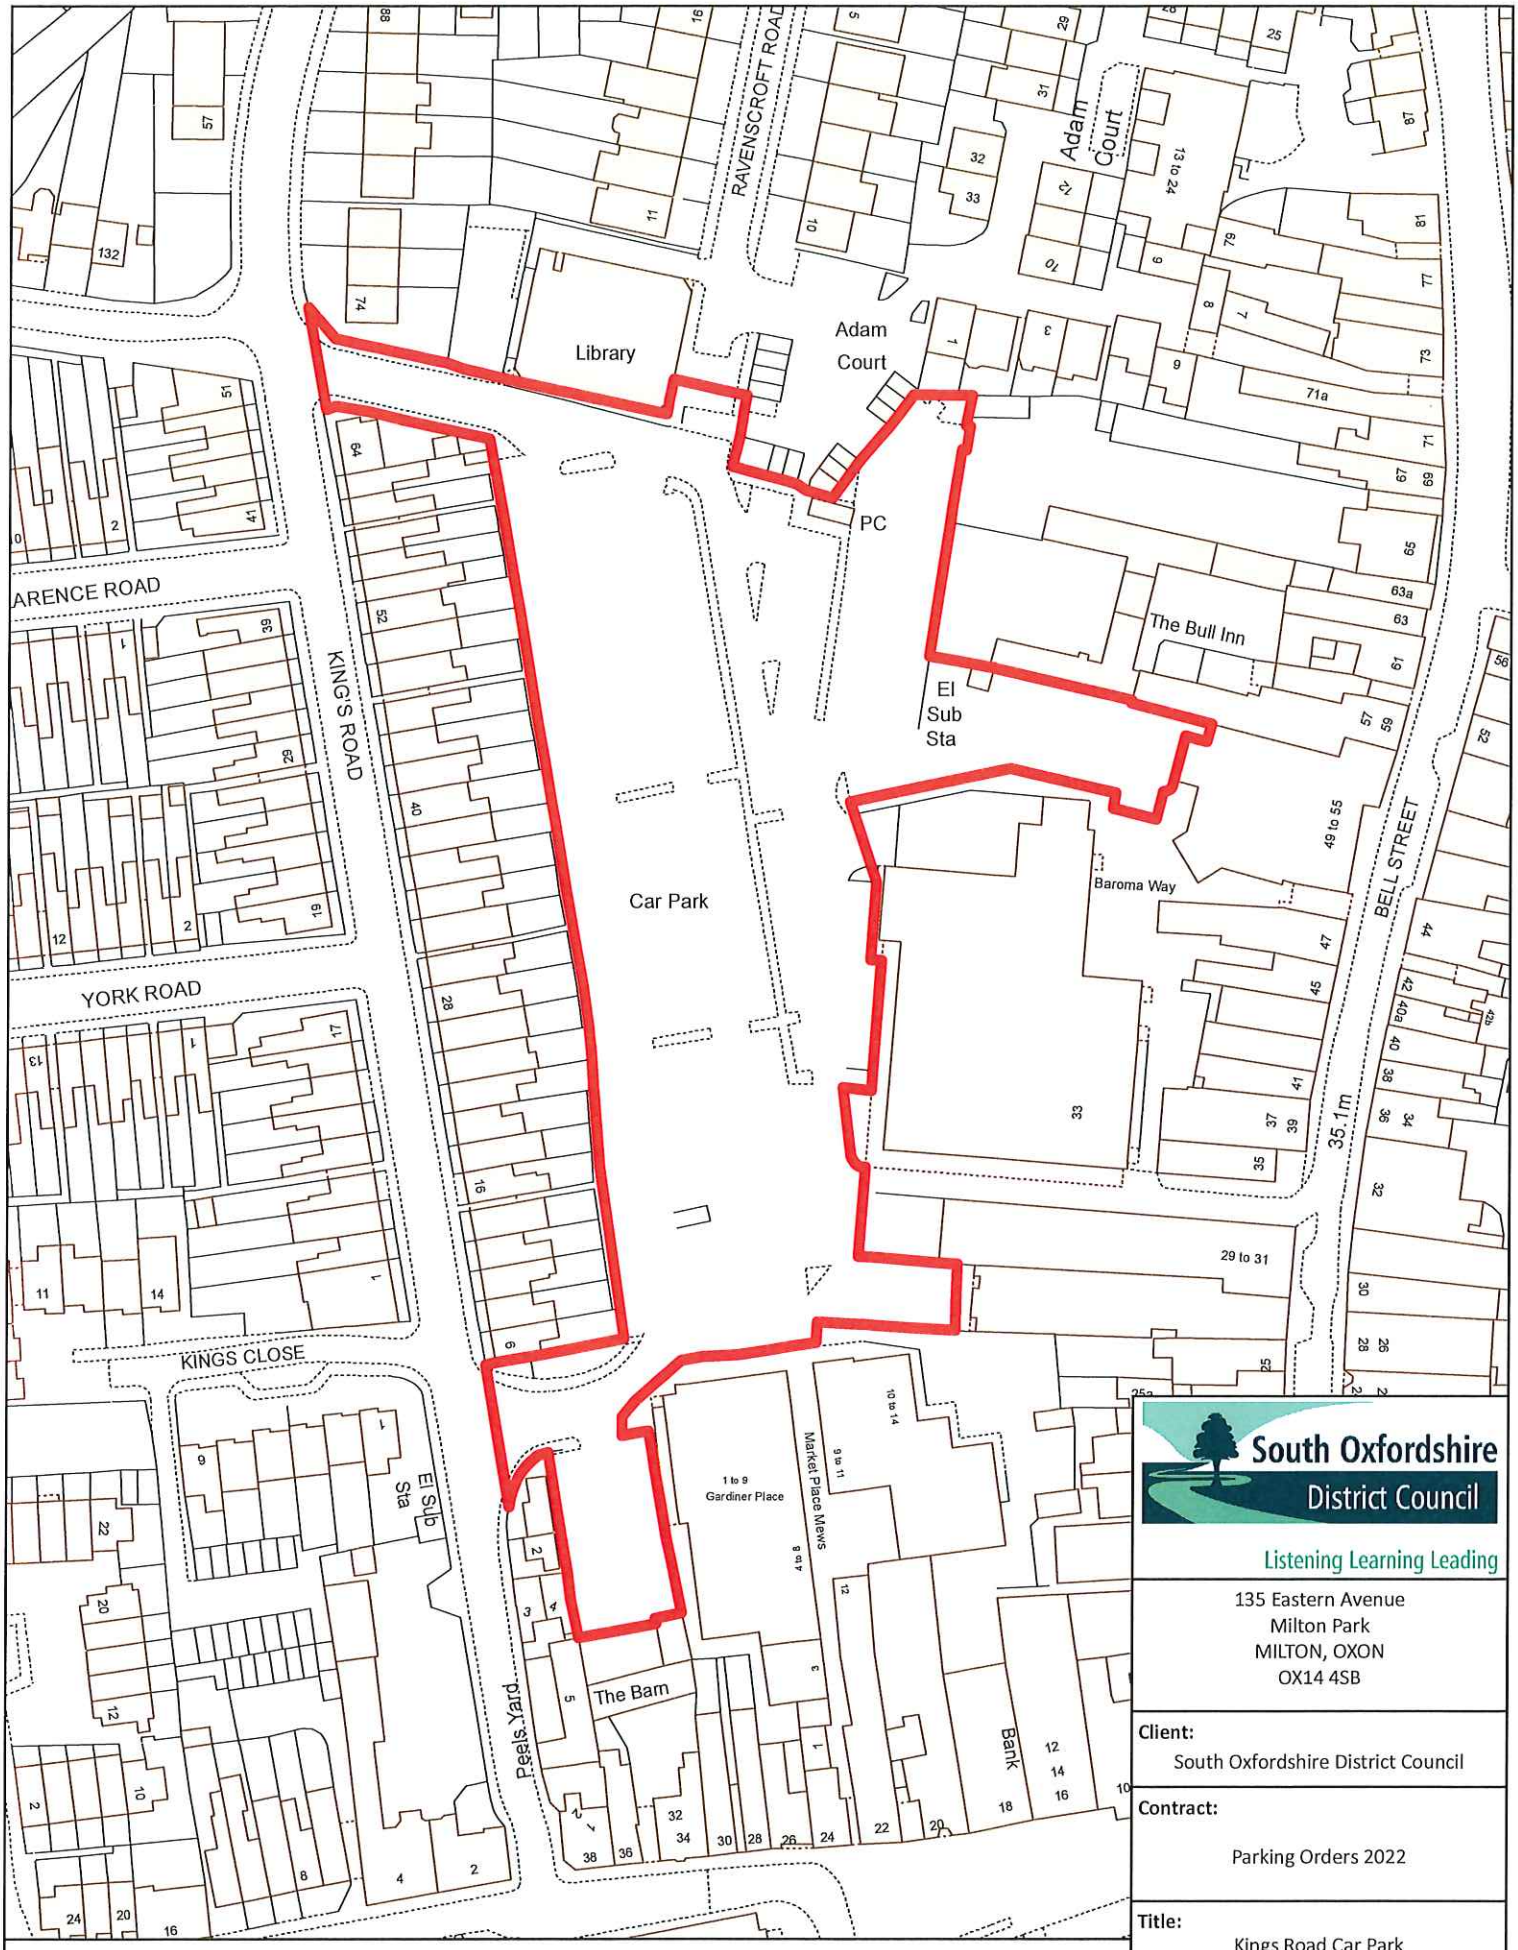

South Oxfordshire District Council

Listening Learning Leading

135 Eastern Avenue
Milton Park
MILTON, OXON
OX14 4SB

Client:
South Oxfordshire District Council

Contract:
Parking Orders 2022

Title:
Kings Road Car Park
Henley-on-Thames

Division:	**Date:**
Property	25/10/2021
Scale:	**Drawn by:** GP
1:1,250 at A4	**Checked by:**

© Crown copyright and database rights 2021 OS 100018668. You are granted a non-exclusive, royalty free, revocable licence solely to view the Licensed Data for non-commercial purposes for the period during which South Oxfordshire District Council makes it available. You are not permitted to copy, sub-license, distribute, sell or otherwise make available the Licensed Data to third parties in any form. Third party rights to enforce the terms of this licence shall be reserved to OS.

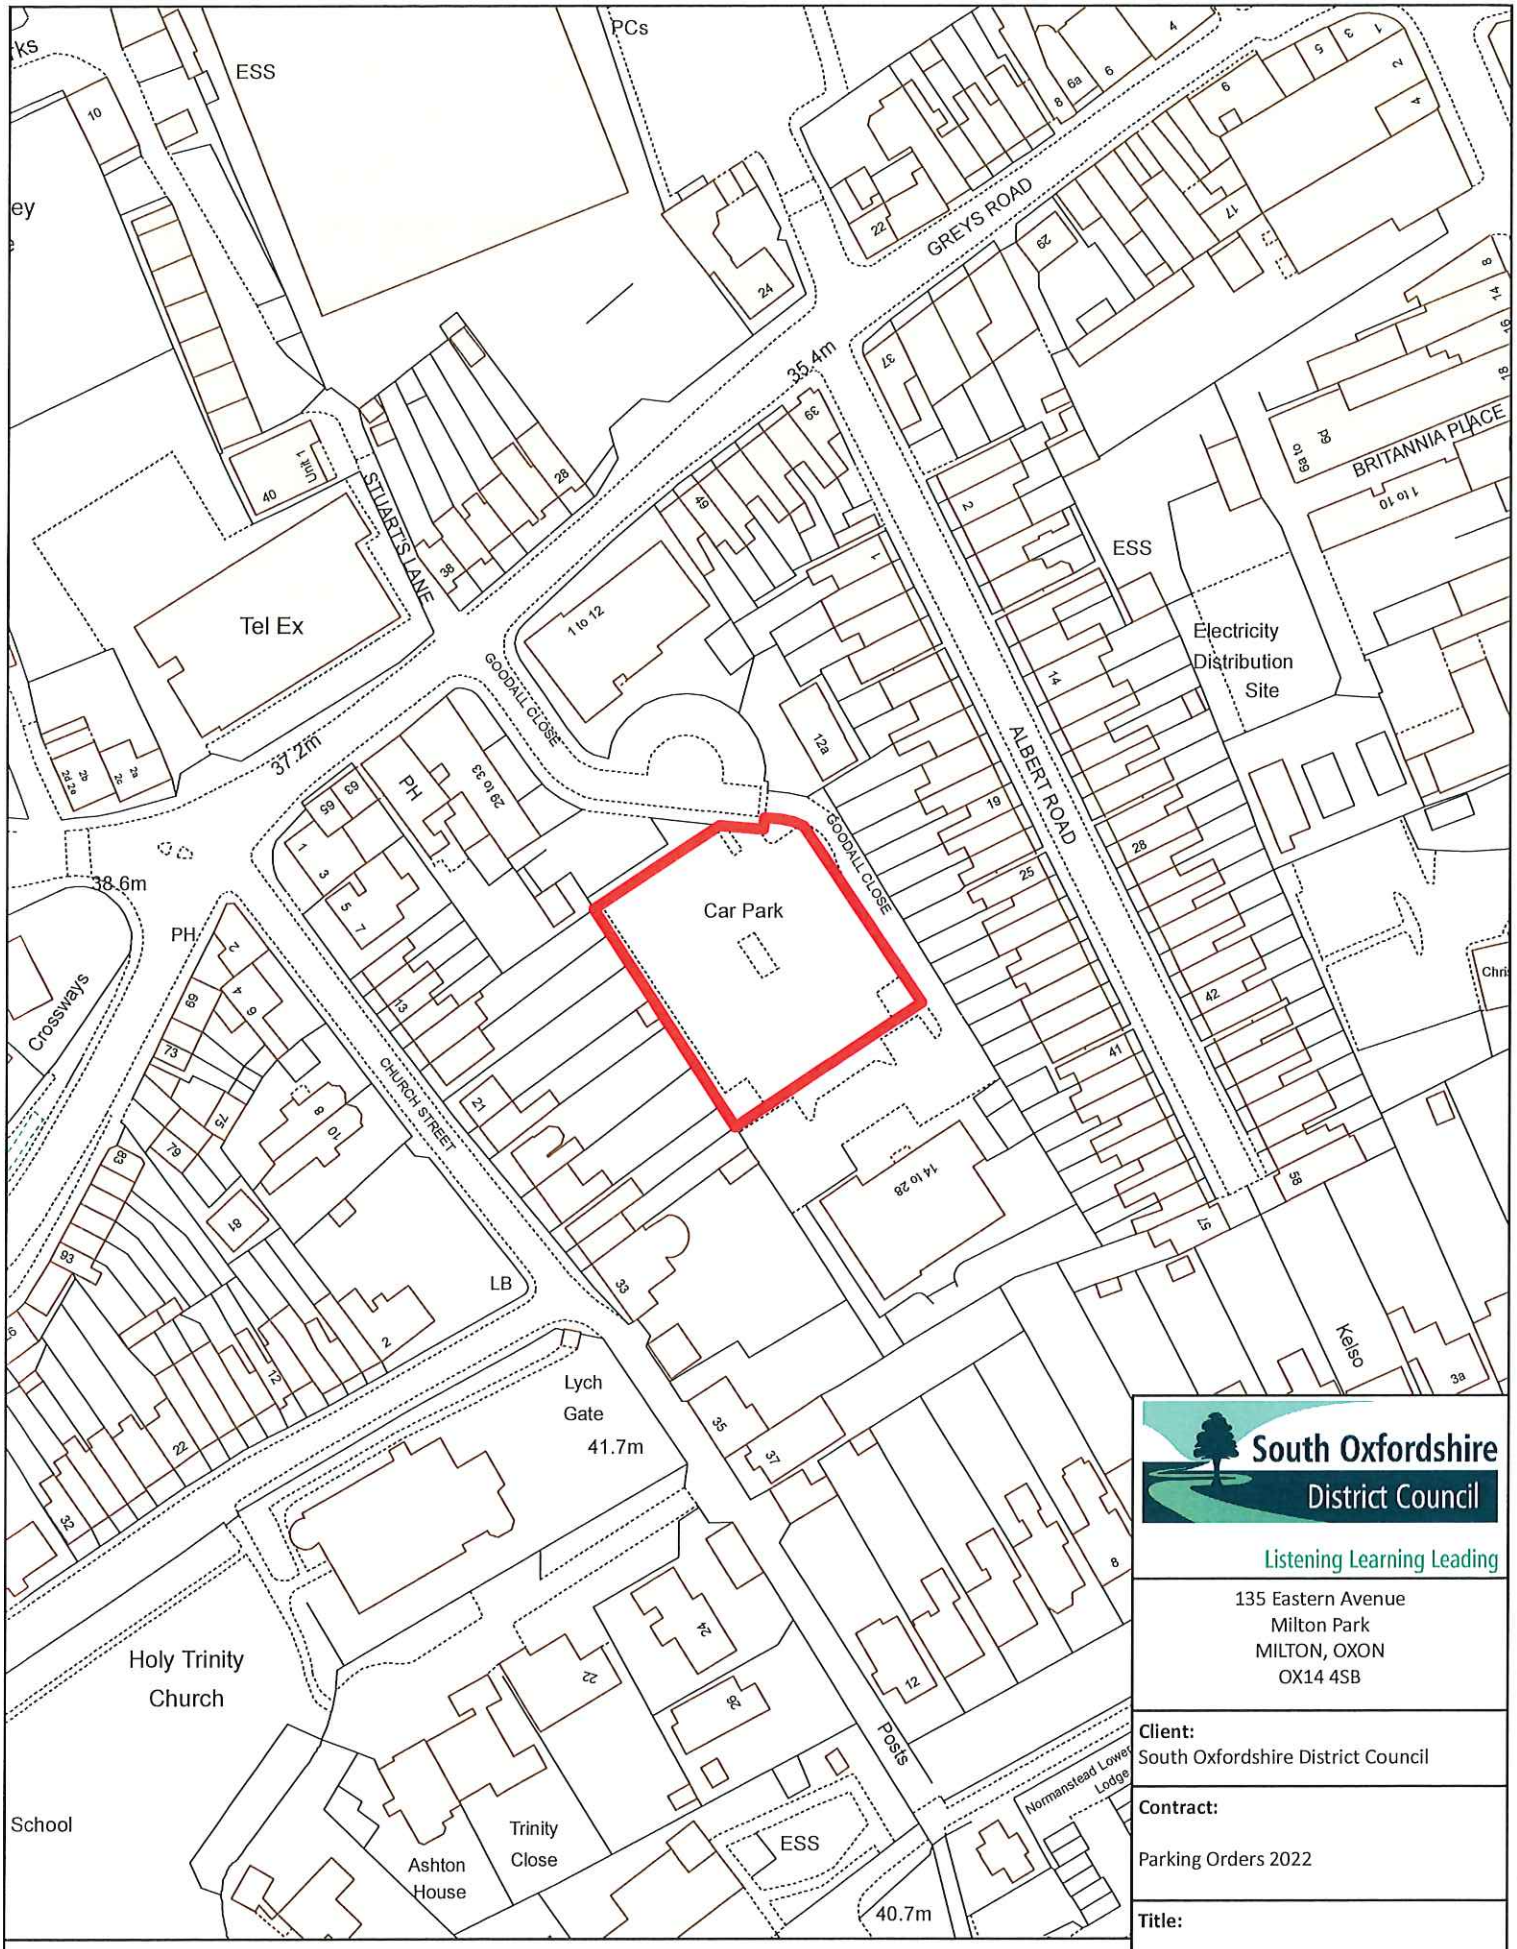

© Crown copyright and database rights 2021 OS 100018668. You are granted a non-exclusive, royalty free, revocable licence solely to view the Licensed Data for non-commercial purposes for the period during which South Oxfordshire District Council makes it available. You are not permitted to copy, sub-license, distribute, sell or otherwise make available the Licensed Data to third parties in any form. Third party rights to enforce the terms of this licence shall be reserved to OS.

South Oxfordshire District Council

Listening Learning Leading

135 Eastern Avenue
Milton Park
MILTON, OXON
OX14 4SB

Client:
South Oxfordshire District Council

Contract:

Parking Orders 2022

Title:

Southfields, Henley-on-Thames

Division:	Date: 25/10/2021
Scale: 1:1,250 at A4	Drawn by: AA
	Checked by:

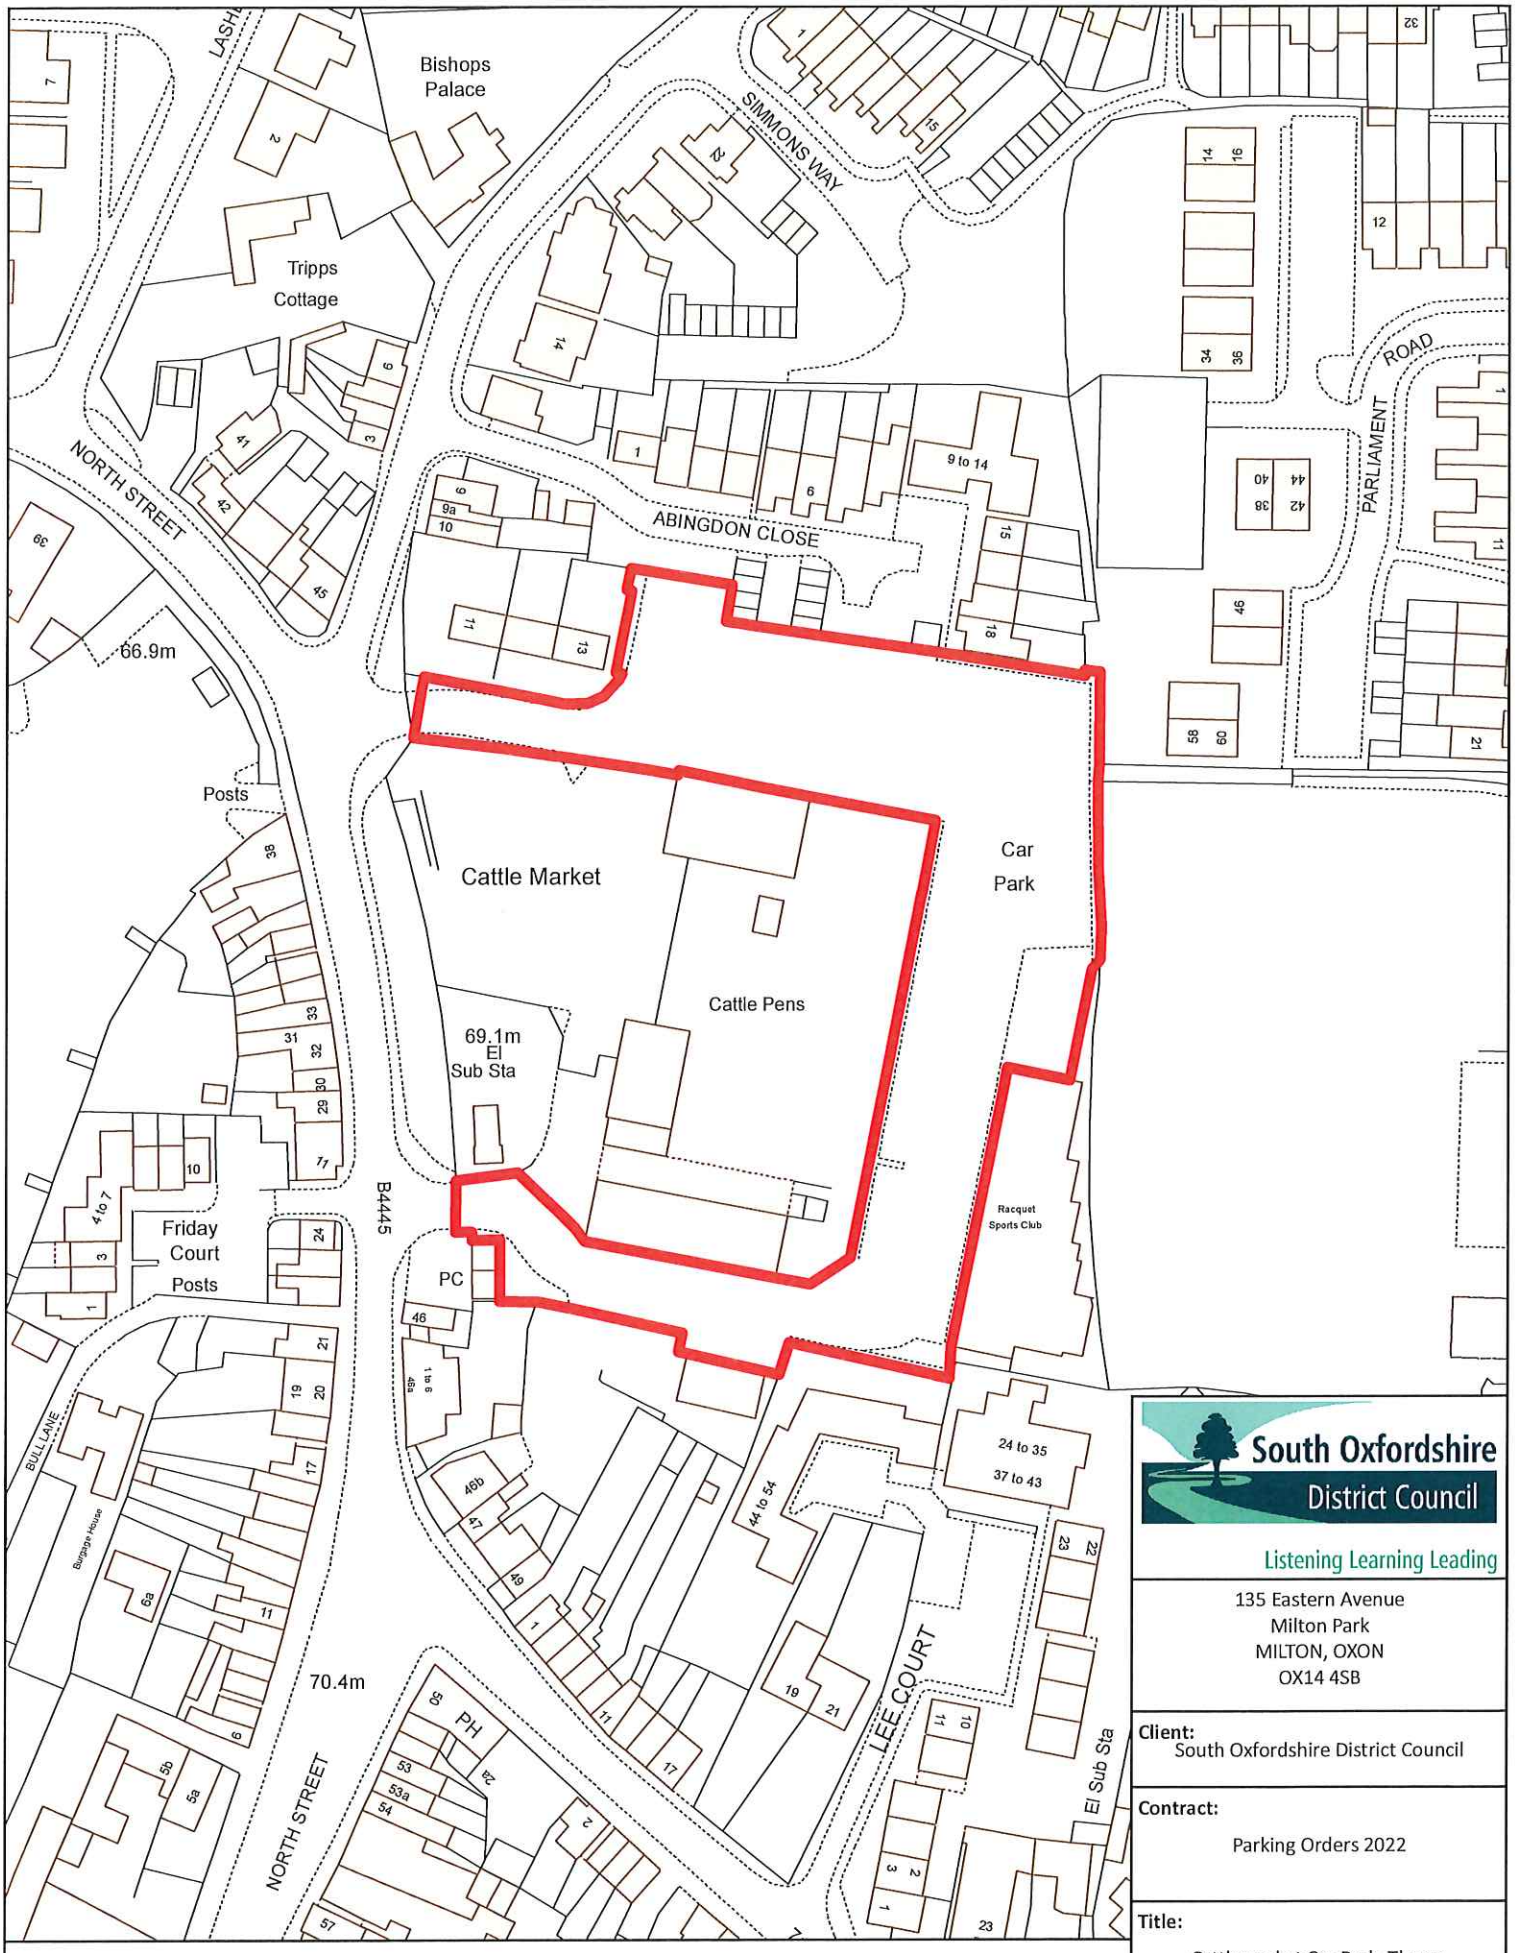

© Crown copyright and database rights 2021 OS 100018668. You are granted a non-exclusive, royalty free, revocable licence solely to view the Licensed Data for non-commercial purposes for the period during which South Oxfordshire District Council makes it available. You are not permitted to copy, sub-license, distribute, sell or otherwise make available the Licensed Data to third parties in any form. Third party rights to enforce the terms of this licence shall be reserved to OS.

N

South Oxfordshire District Council

Listening Learning Leading

135 Eastern Avenue
Milton Park
MILTON, OXON
OX14 4SB

Client: South Oxfordshire District Council

Contract: Parking Orders 2022

Title: Cattlemarket Car Park, Thame

Division:	Date: 25/10/2021
Scale: 1:1,250 at A4	Drawn by: NAH
	Checked by:

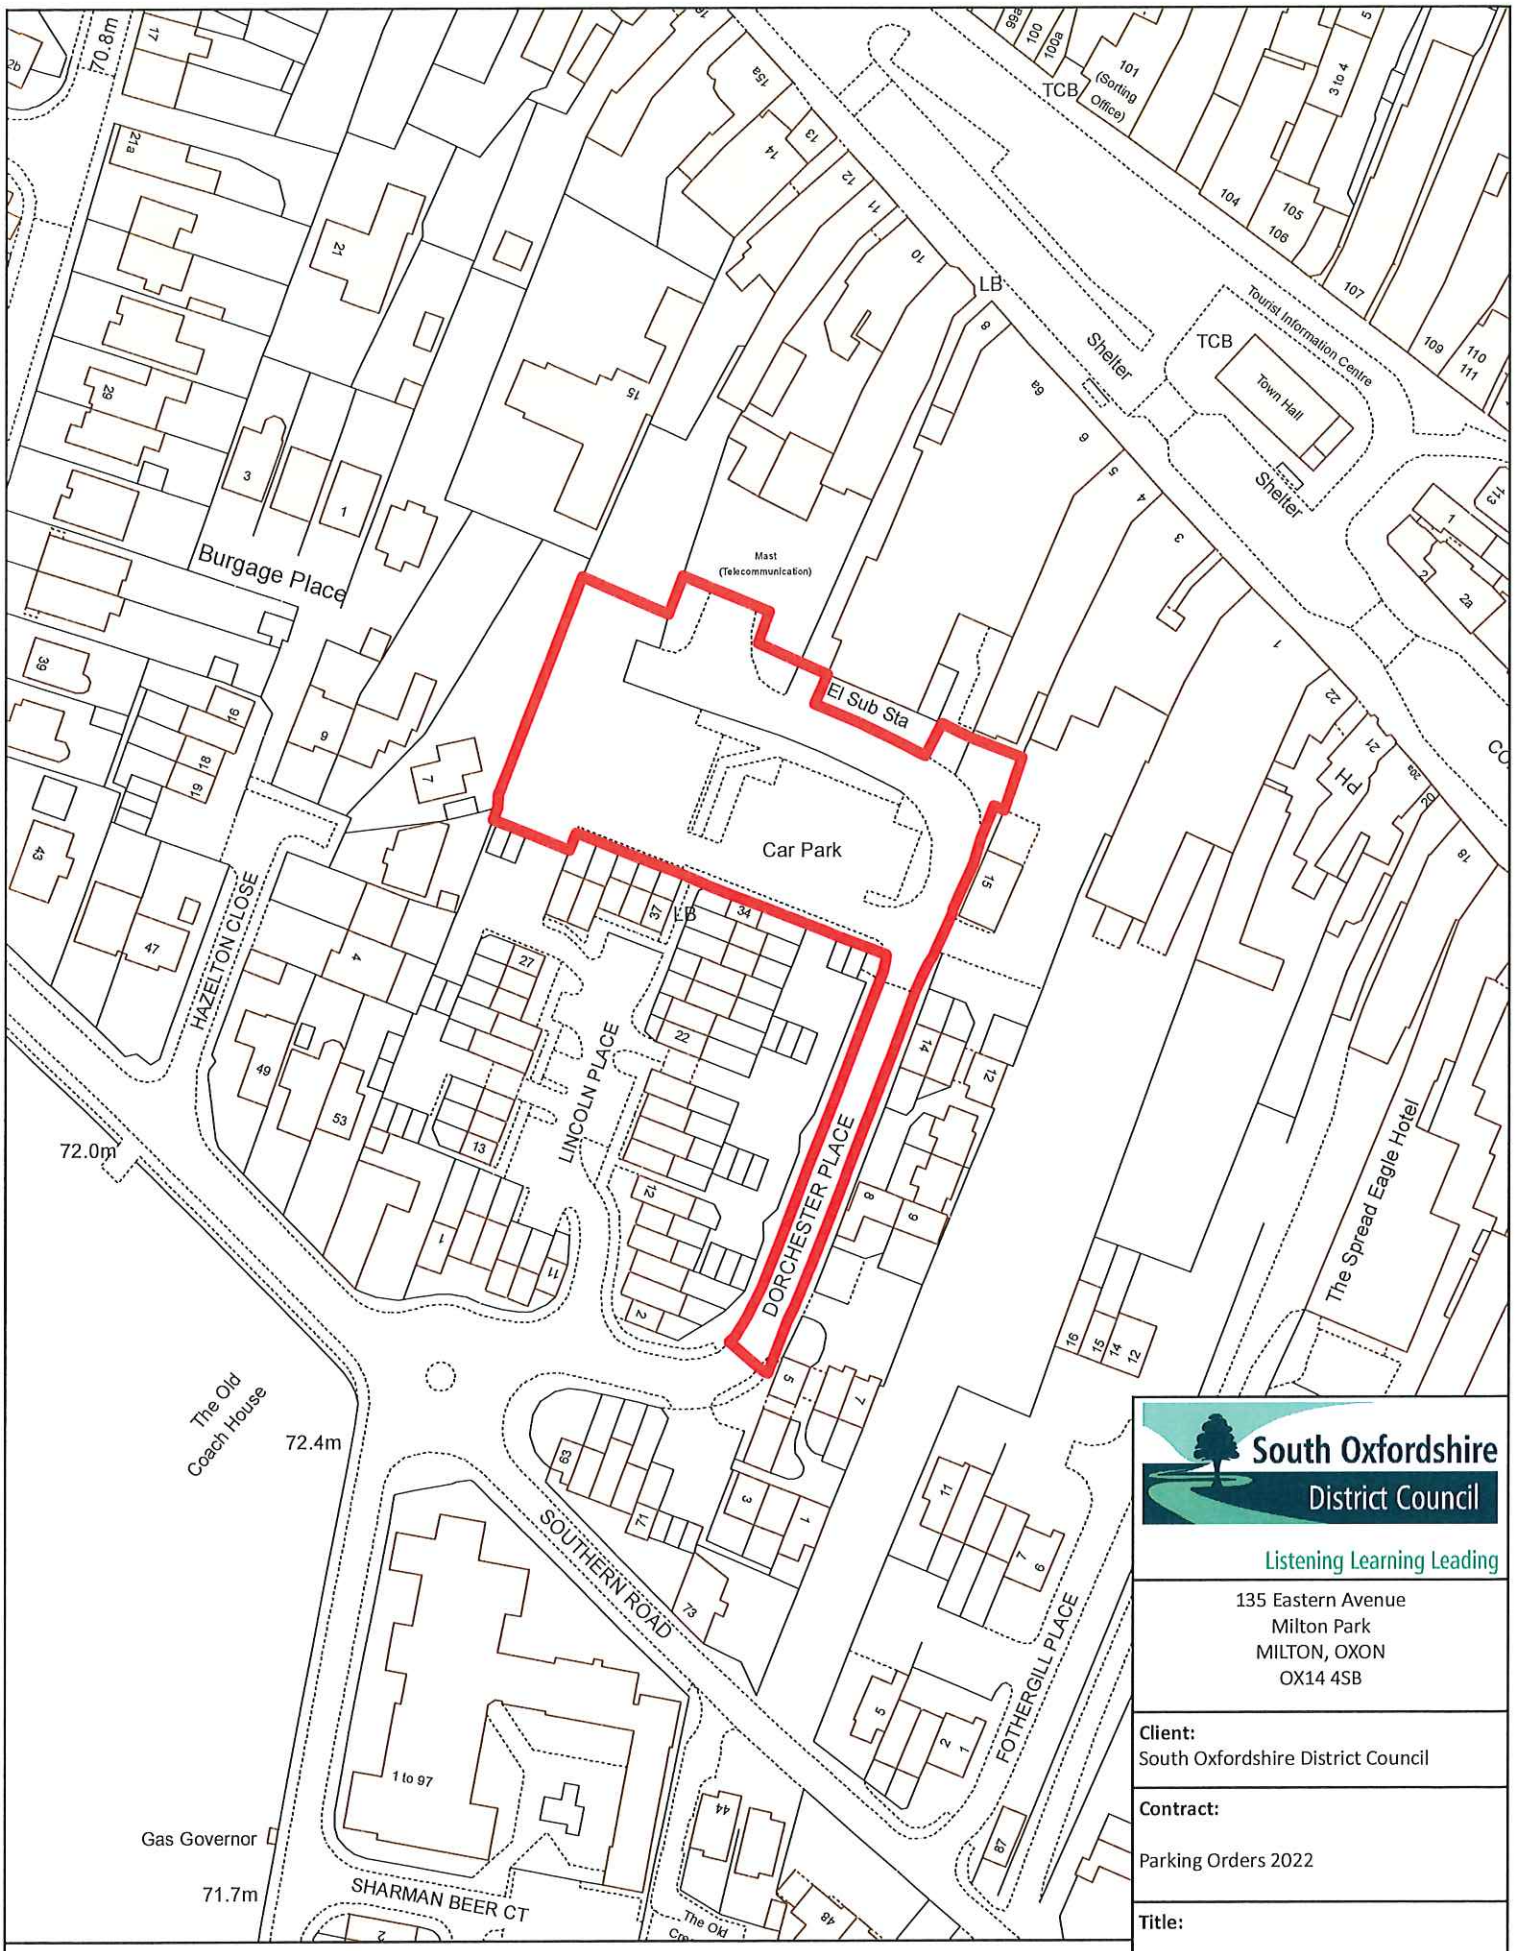

© Crown copyright and database rights 2021 OS 100018668. You are granted a non-exclusive, royalty free, revocable licence solely to view the Licensed Data for non-commercial purposes for the period during which South Oxfordshire District Council makes it available. You are not permitted to copy, sub-license, distribute, sell or otherwise make available the Licensed Data to third parties in any form. Third party rights to enforce the terms of this licence shall be reserved to OS.

South Oxfordshire District Council

Listening Learning Leading

135 Eastern Avenue
Milton Park
MILTON, OXON
OX14 4SB

Client: South Oxfordshire District Council

Contract: Parking Orders 2022

Title: Southern Road, Thame

Division:	Date: 25/10/2021
Scale: 1:1,250 at A4	Drawn by: AA
	Checked by:

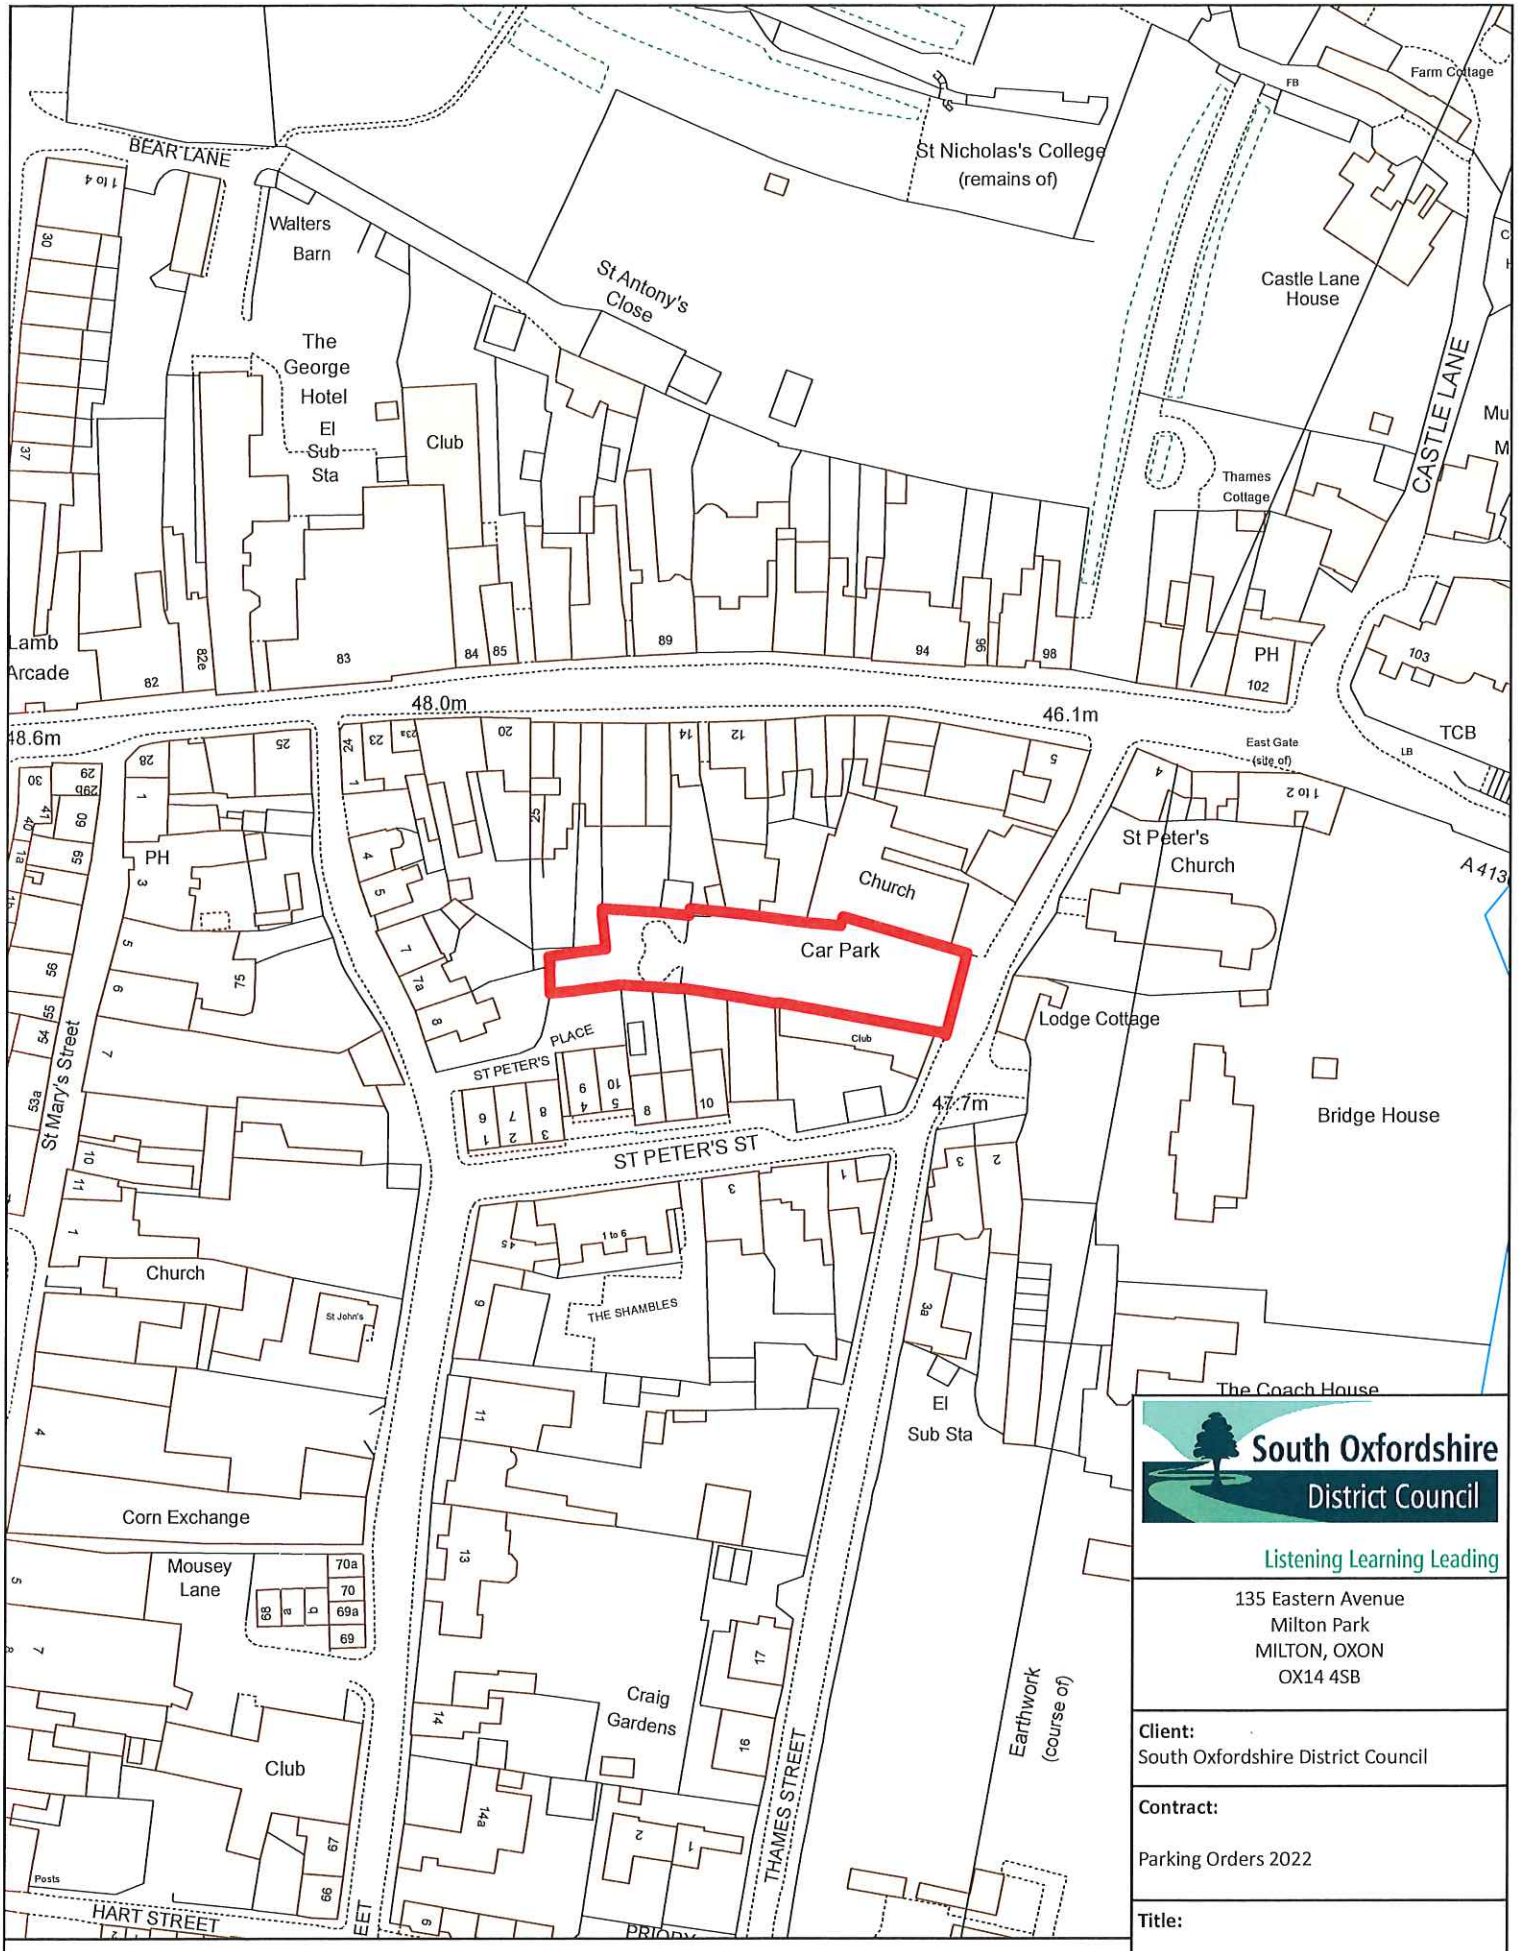

© Crown copyright and database rights 2021 OS 100018668. You are granted a non-exclusive, royalty free, revocable licence solely to view the Licensed Data for non-commercial purposes for the period during which South Oxfordshire District Council makes it available. You are not permitted to copy, sub-license, distribute, sell or otherwise make available the Licensed Data to third parties in any form. Third party rights to enforce the terms of this licence shall be reserved to OS.

South Oxfordshire District Council
Listening Learning Leading

135 Eastern Avenue
Milton Park
MILTON, OXON
OX14 4SB

Client:
South Oxfordshire District Council

Contract:

Parking Orders 2022

Title:

Thames Street, Wallingford

Division:	**Date:** 25/10/2021
Scale: 1:1,250 at A4	**Drawn by:** AA
	Checked by:

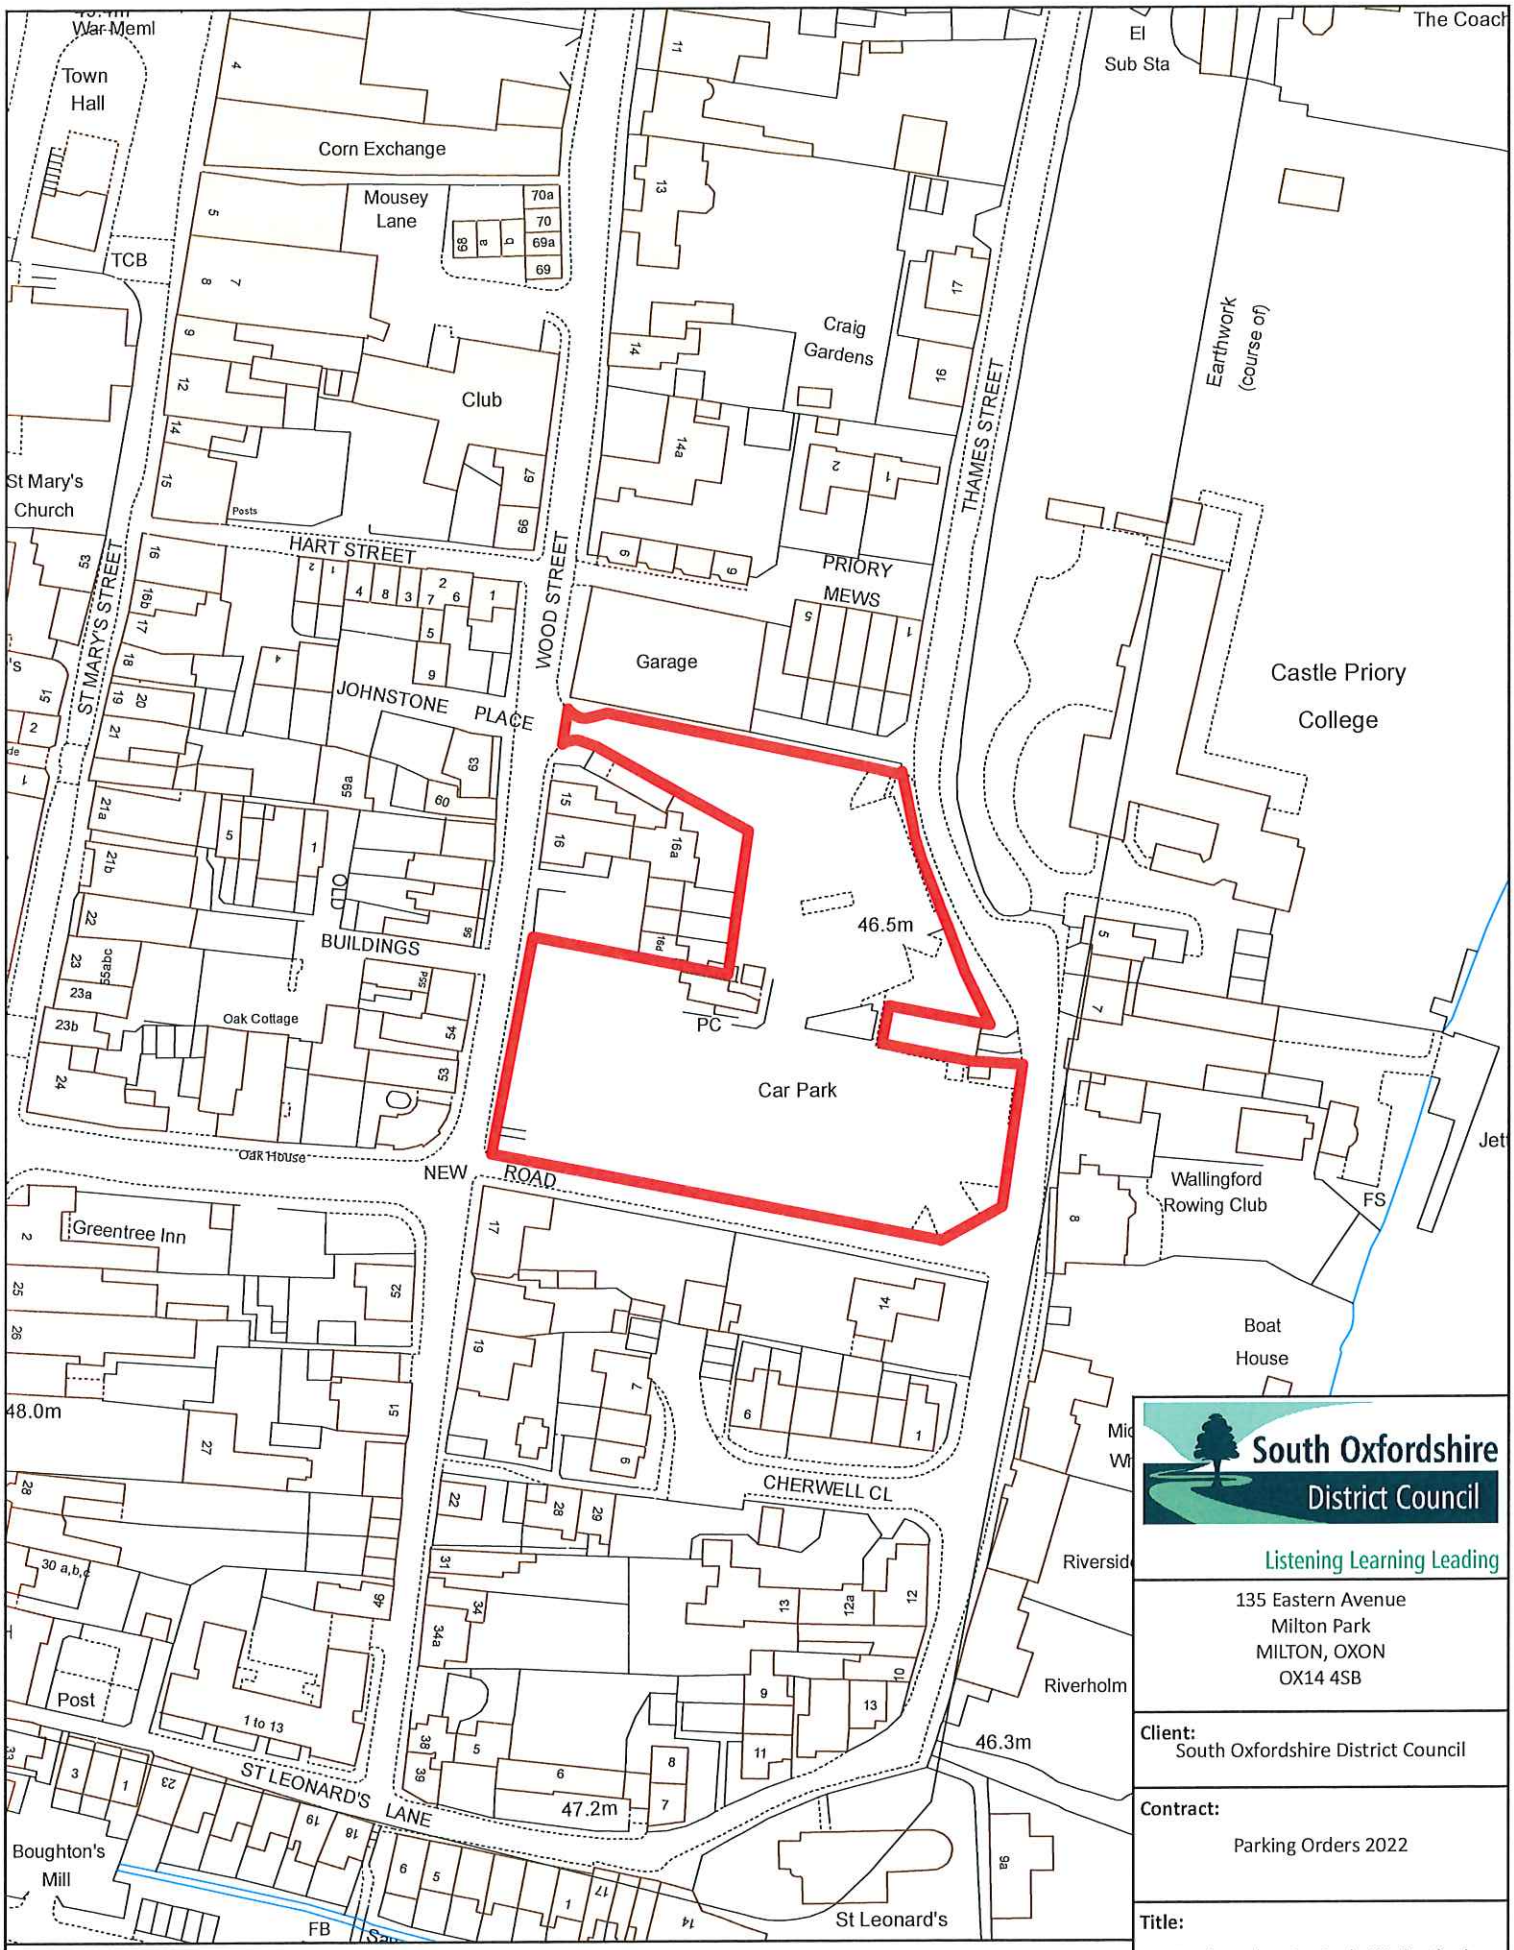

© Crown copyright and database rights 2021 OS 100018668. You are granted a non-exclusive, royalty free, revocable licence solely to view the Licensed Data for non-commercial purposes for the period during which South Oxfordshire District Council makes it available. You are not permitted to copy, sub-license, distribute, sell or otherwise make available the Licensed Data to third parties in any form. Third party rights to enforce the terms of this licence shall be reserved to OS.

South Oxfordshire District Council
Listening Learning Leading
135 Eastern Avenue
Milton Park
MILTON, OXON
OX14 4SB

Client: South Oxfordshire District Council

Contract: Parking Orders 2022

Title: Cattlemarket Car Park, Wallingford

Division:	Date: 25/10/2021
Scale: 1:1,250 at A4	Drawn by: NAH
	Checked by:

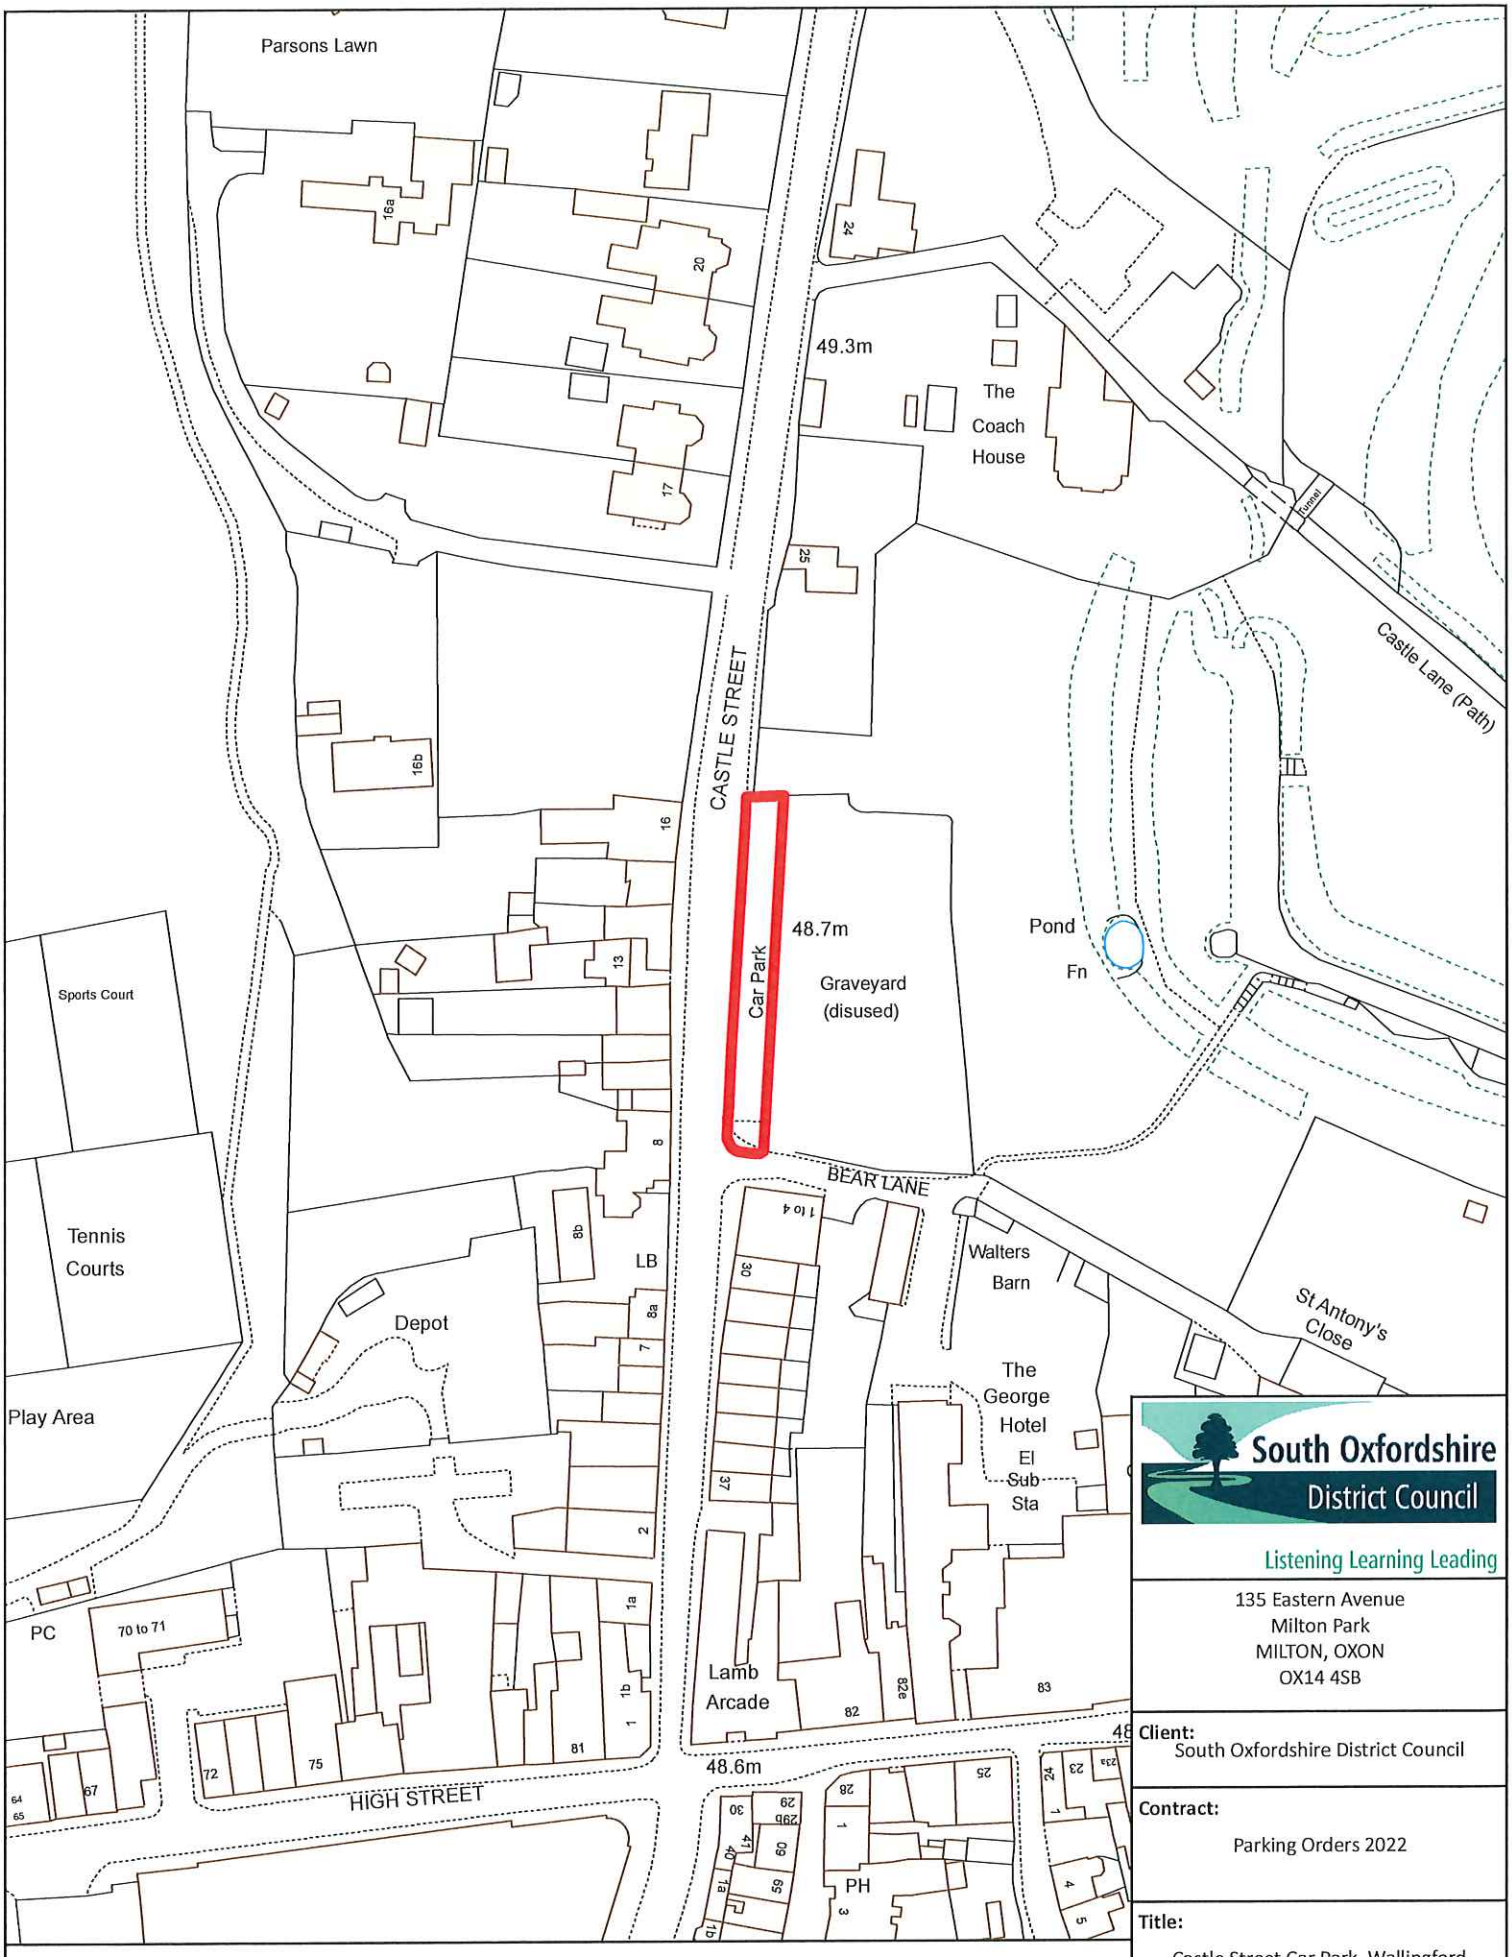

© Crown copyright and database rights 2021 OS 100018668. You are granted a non-exclusive, royalty free, revocable licence solely to view the Licensed Data for non-commercial purposes for the period during which South Oxfordshire District Council makes it available. You are not permitted to copy, sub-license, distribute, sell or otherwise make available the Licensed Data to third parties in any form. Third party rights to enforce the terms of this licence shall be reserved to OS.

N

South Oxfordshire District Council

Listening Learning Leading

135 Eastern Avenue
Milton Park
MILTON, OXON
OX14 4SB

Client: South Oxfordshire District Council

Contract: Parking Orders 2022

Title: Castle Street Car Park, Wallingford

Division:	**Date:** 25/10/2021
Scale: 1:1,250 at A4	**Drawn by:** NAH
	Checked by:

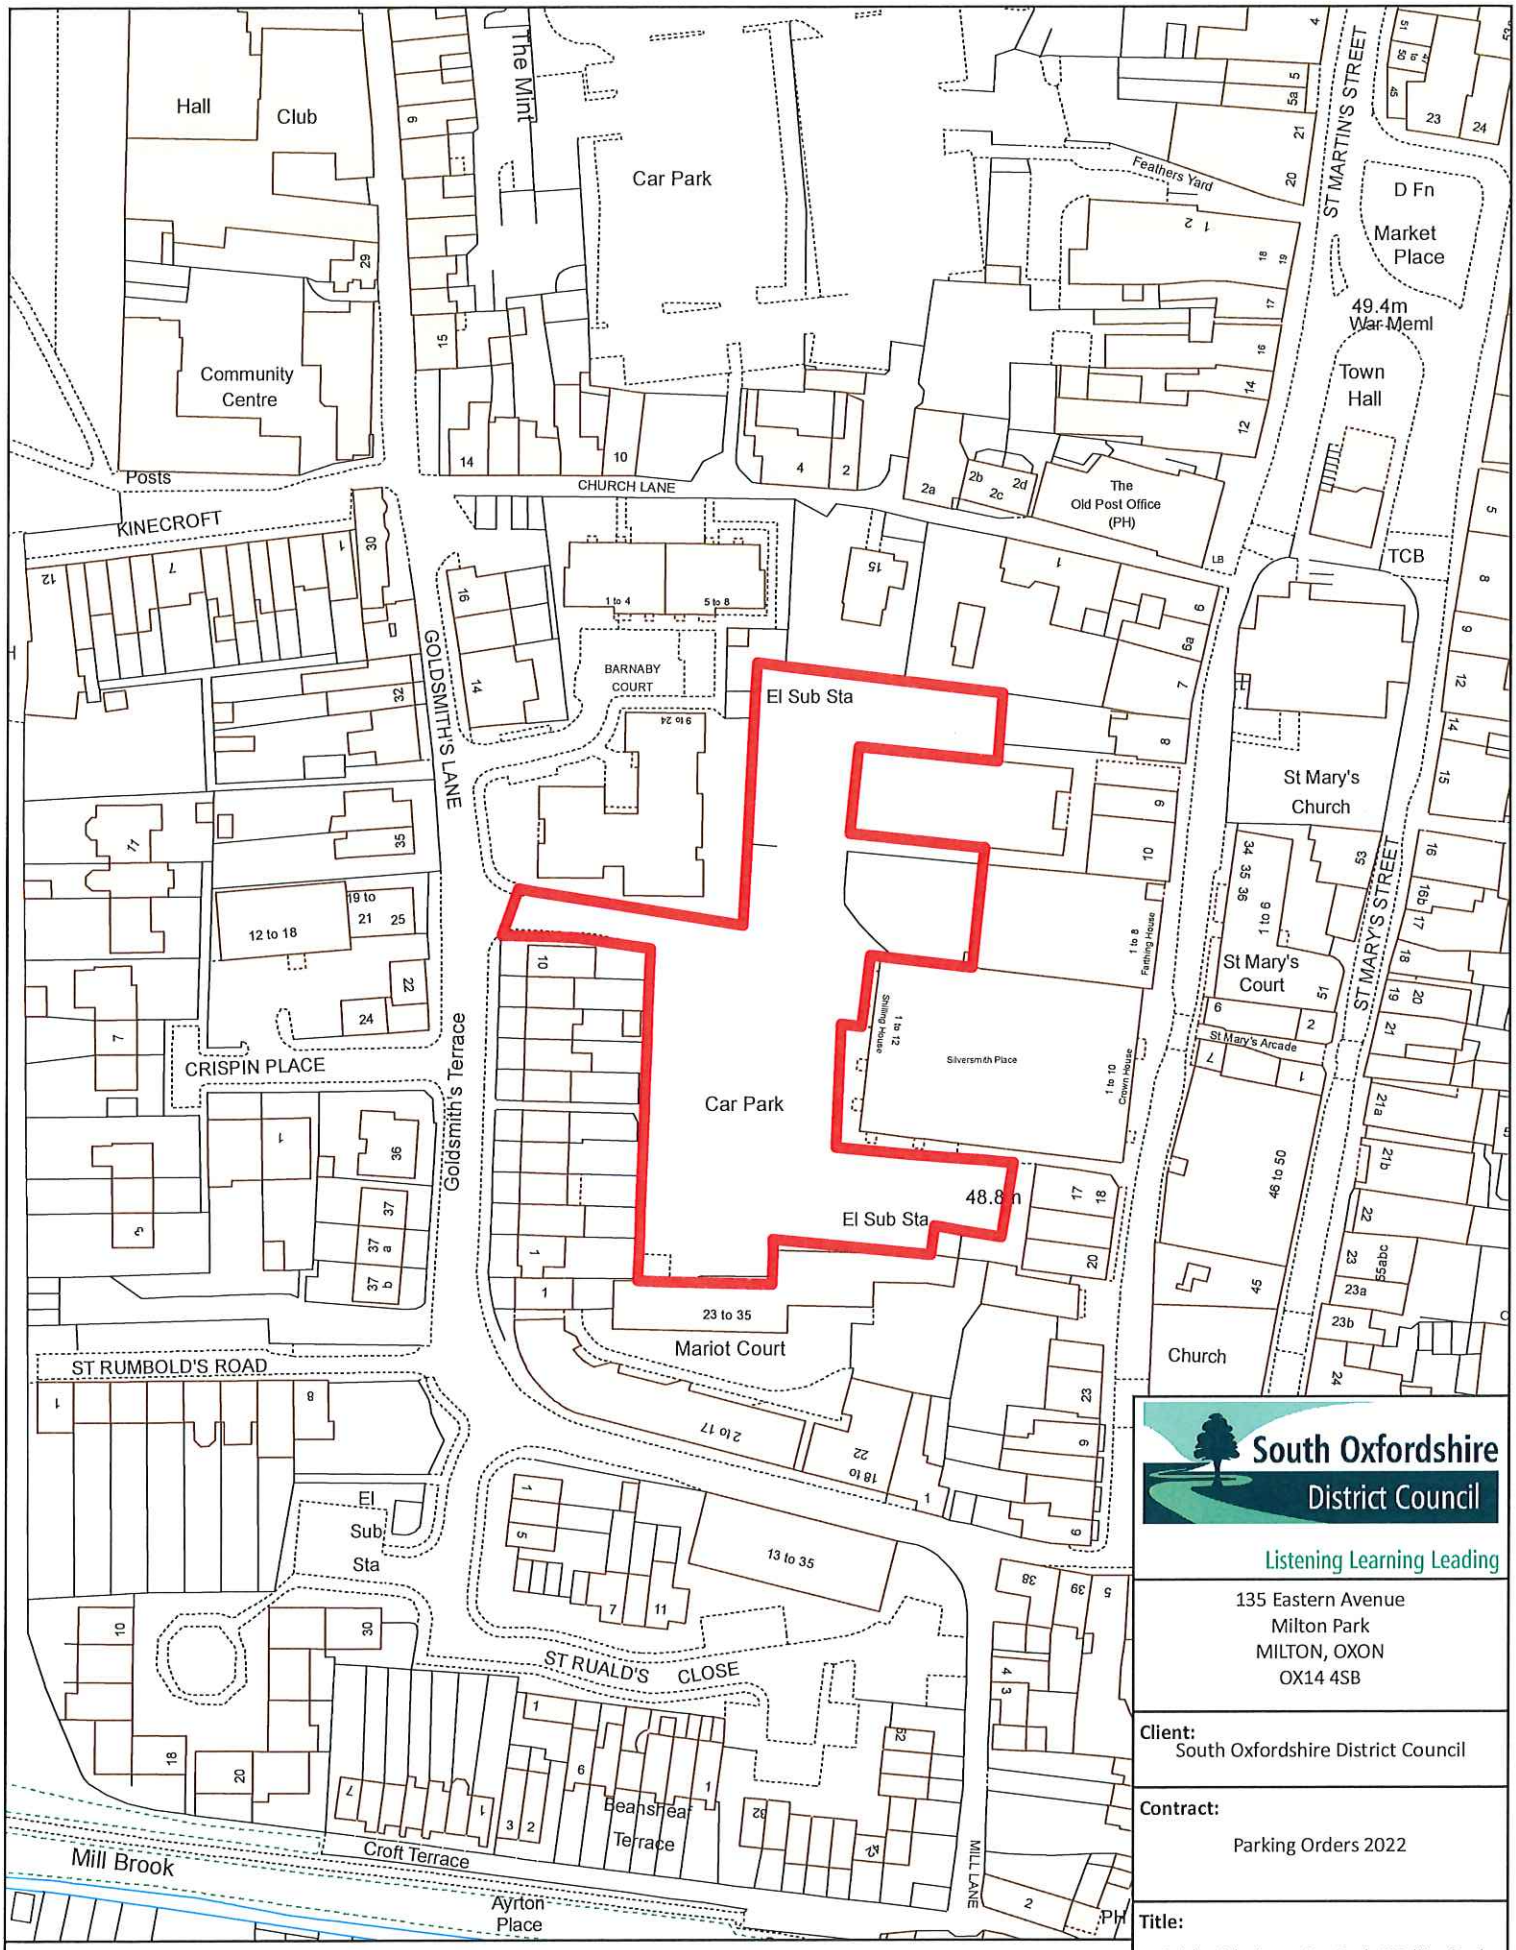

© Crown copyright and database rights 2021 OS 100018668. You are granted a non-exclusive, royalty free, revocable licence solely to view the Licensed Data for non-commercial purposes for the period during which South Oxfordshire District Council makes it available. You are not permitted to copy, sub-license, distribute, sell or otherwise make available the Licensed Data to third parties in any form. Third party rights to enforce the terms of this licence shall be reserved to OS.

South Oxfordshire District Council

Listening Learning Leading

135 Eastern Avenue
Milton Park
MILTON, OXON
OX14 4SB

Client: South Oxfordshire District Council

Contract: Parking Orders 2022

Title: Goldsmiths Lane Car Park, Wallingford

Division:	Date: 25/10/2021
Scale: 1:1,250 at A4	Drawn by: NAH
	Checked by:

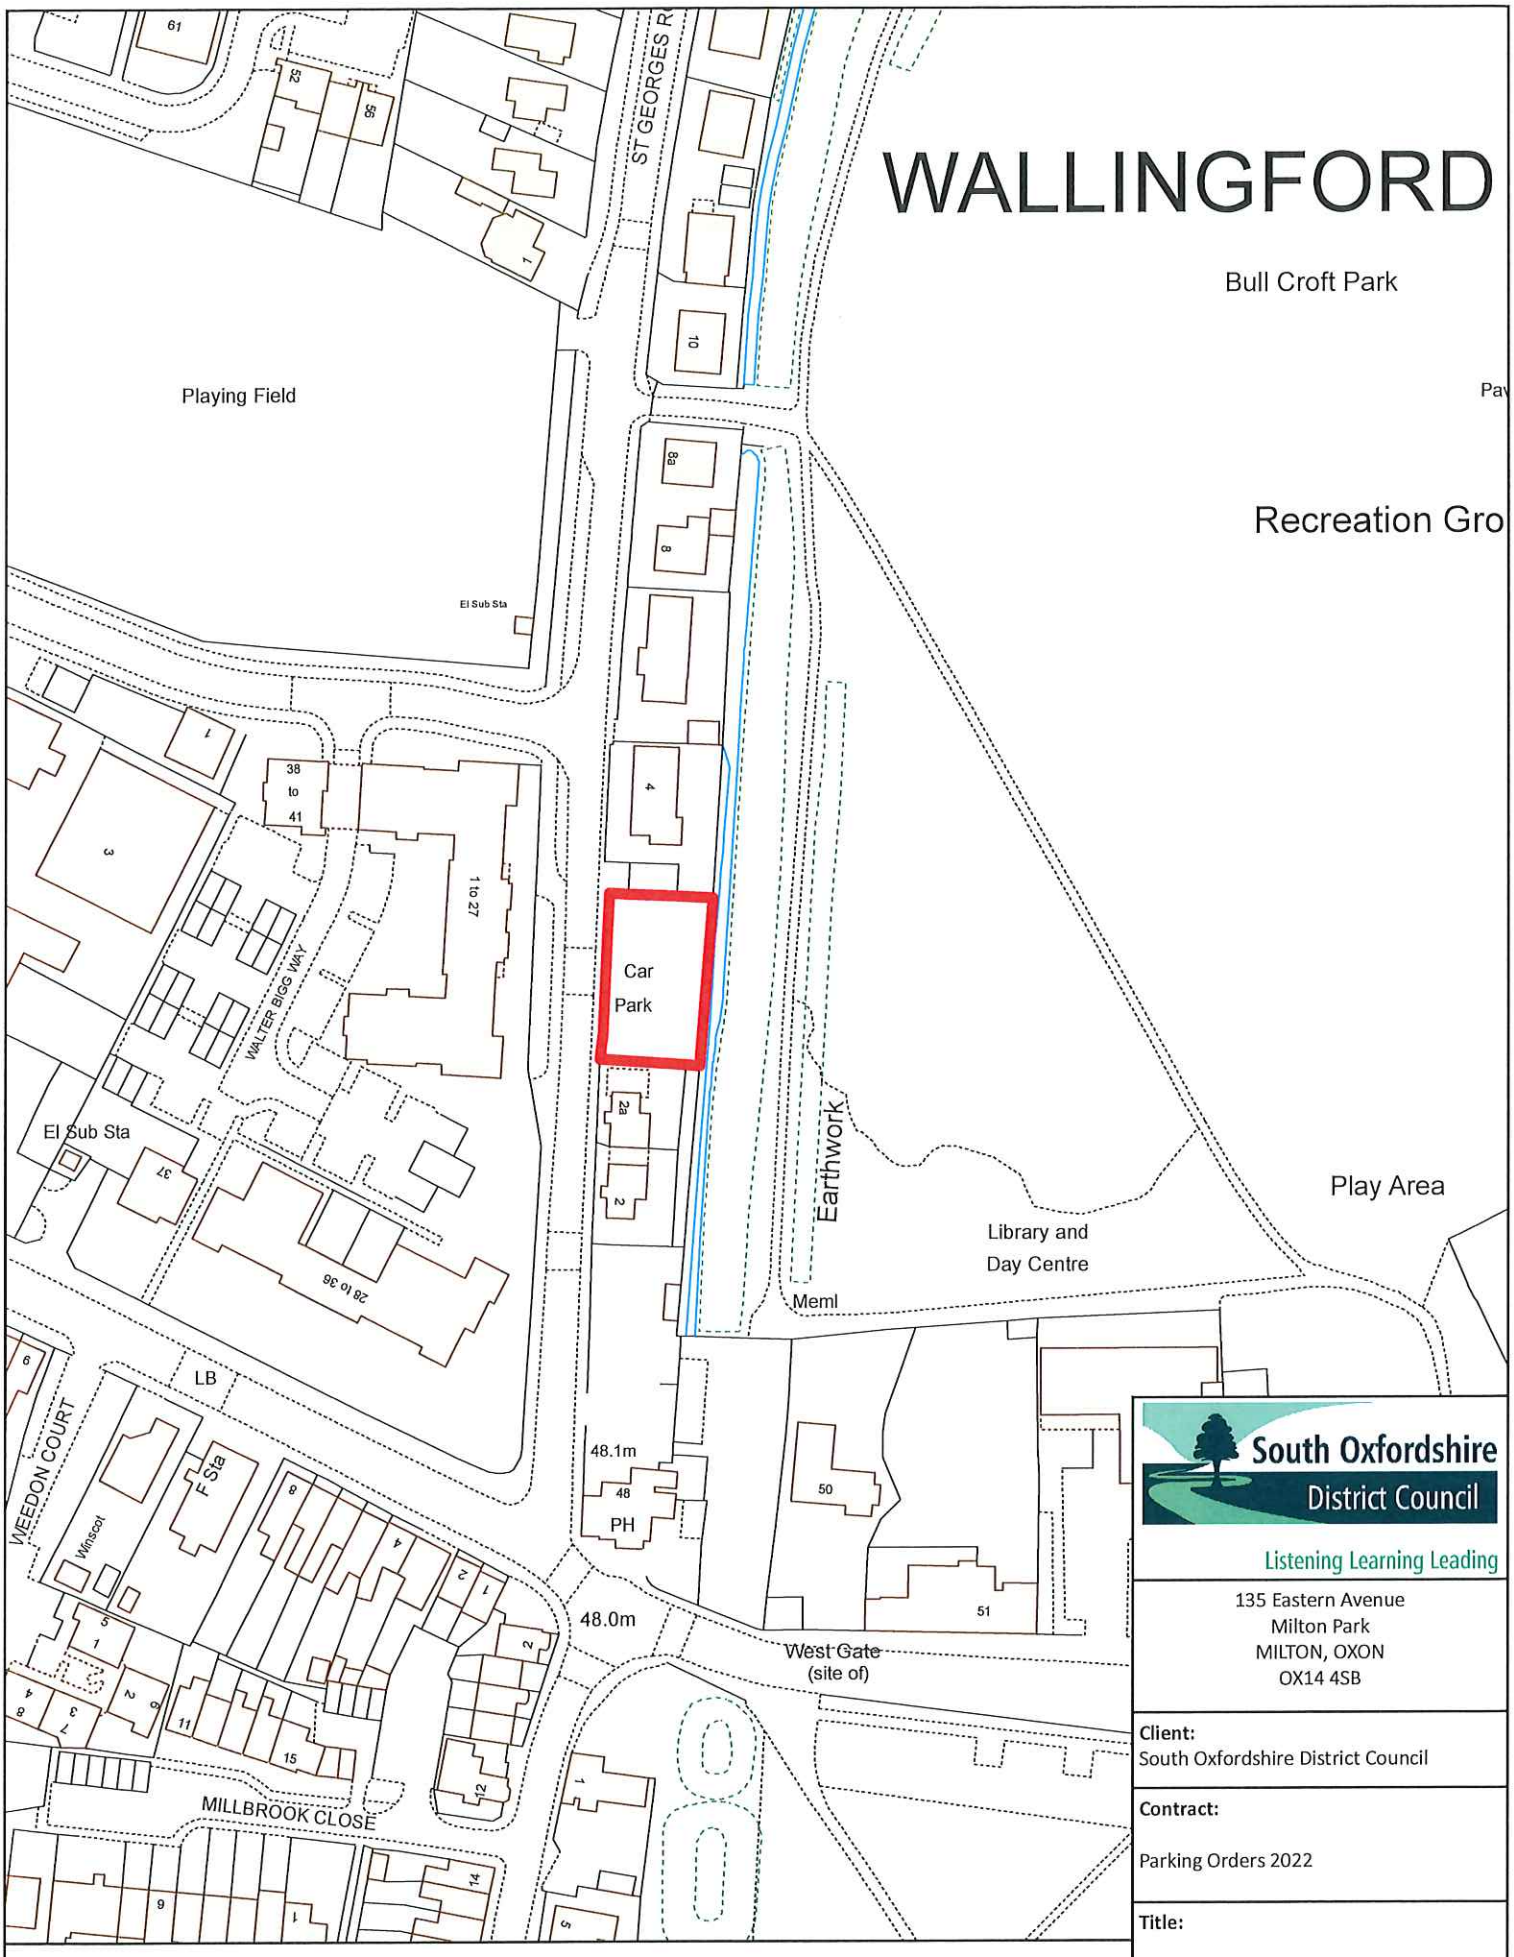

© Crown copyright and database rights 2021 OS 100018668. You are granted a non-exclusive, royalty free, revocable licence solely to view the Licensed Data for non-commercial purposes for the period during which South Oxfordshire District Council makes it available. You are not permitted to copy, sub-license, distribute, sell or otherwise make available the Licensed Data to third parties in any form. Third party rights to enforce the terms of this licence shall be reserved to OS.

South Oxfordshire District Council

Listening Learning Leading

135 Eastern Avenue
Milton Park
MILTON, OXON
OX14 4SB

Client: South Oxfordshire District Council

Contract: Parking Orders 2022

Title: St Georges Road, Wallingford

Division:	Date: 25/10/2021
Scale: 1:1,250 at A4	Drawn by: AA
	Checked by:

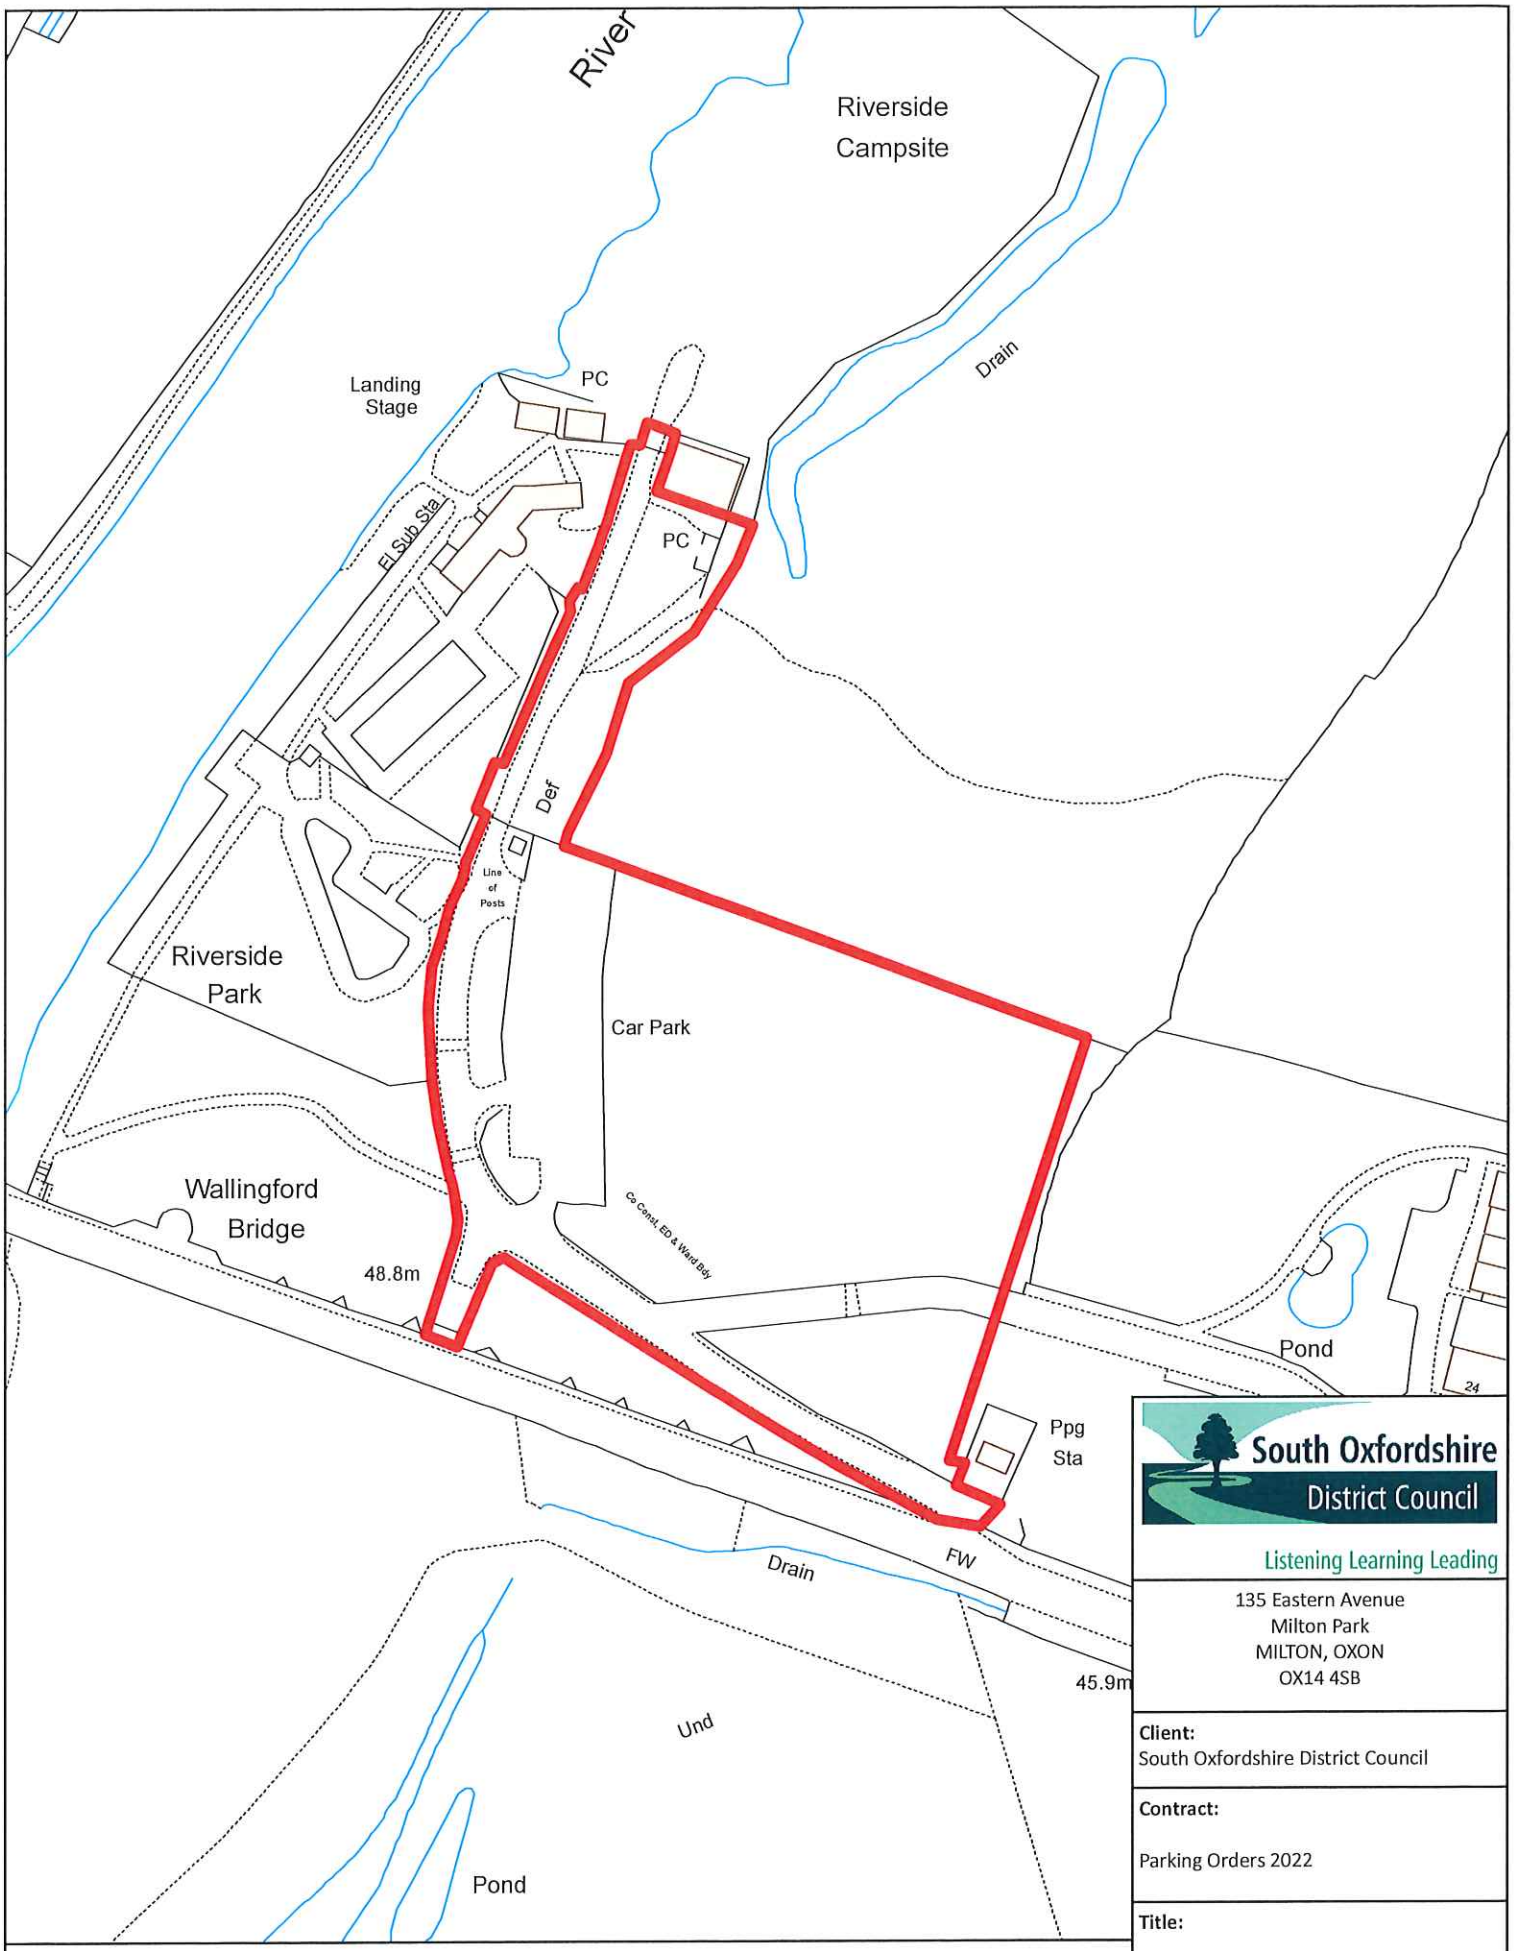

© Crown copyright and database rights 2021 OS 100018668. You are granted a non-exclusive, royalty free, revocable licence solely to view the Licensed Data for non-commercial purposes for the period during which South Oxfordshire District Council makes it available. You are not permitted to copy, sub-license, distribute, sell or otherwise make available the Licensed Data to third parties in any form. Third party rights to enforce the terms of this licence shall be reserved to OS.

South Oxfordshire District Council
Listening Learning Leading
135 Eastern Avenue
Milton Park
MILTON, OXON
OX14 4SB

Client: South Oxfordshire District Council

Contract: Parking Orders 2022

Title: Riverside, Wallingford

Division:	Date: 25/10/2021
Scale: 1:1,250 at A4	Drawn by: AA
	Checked by:

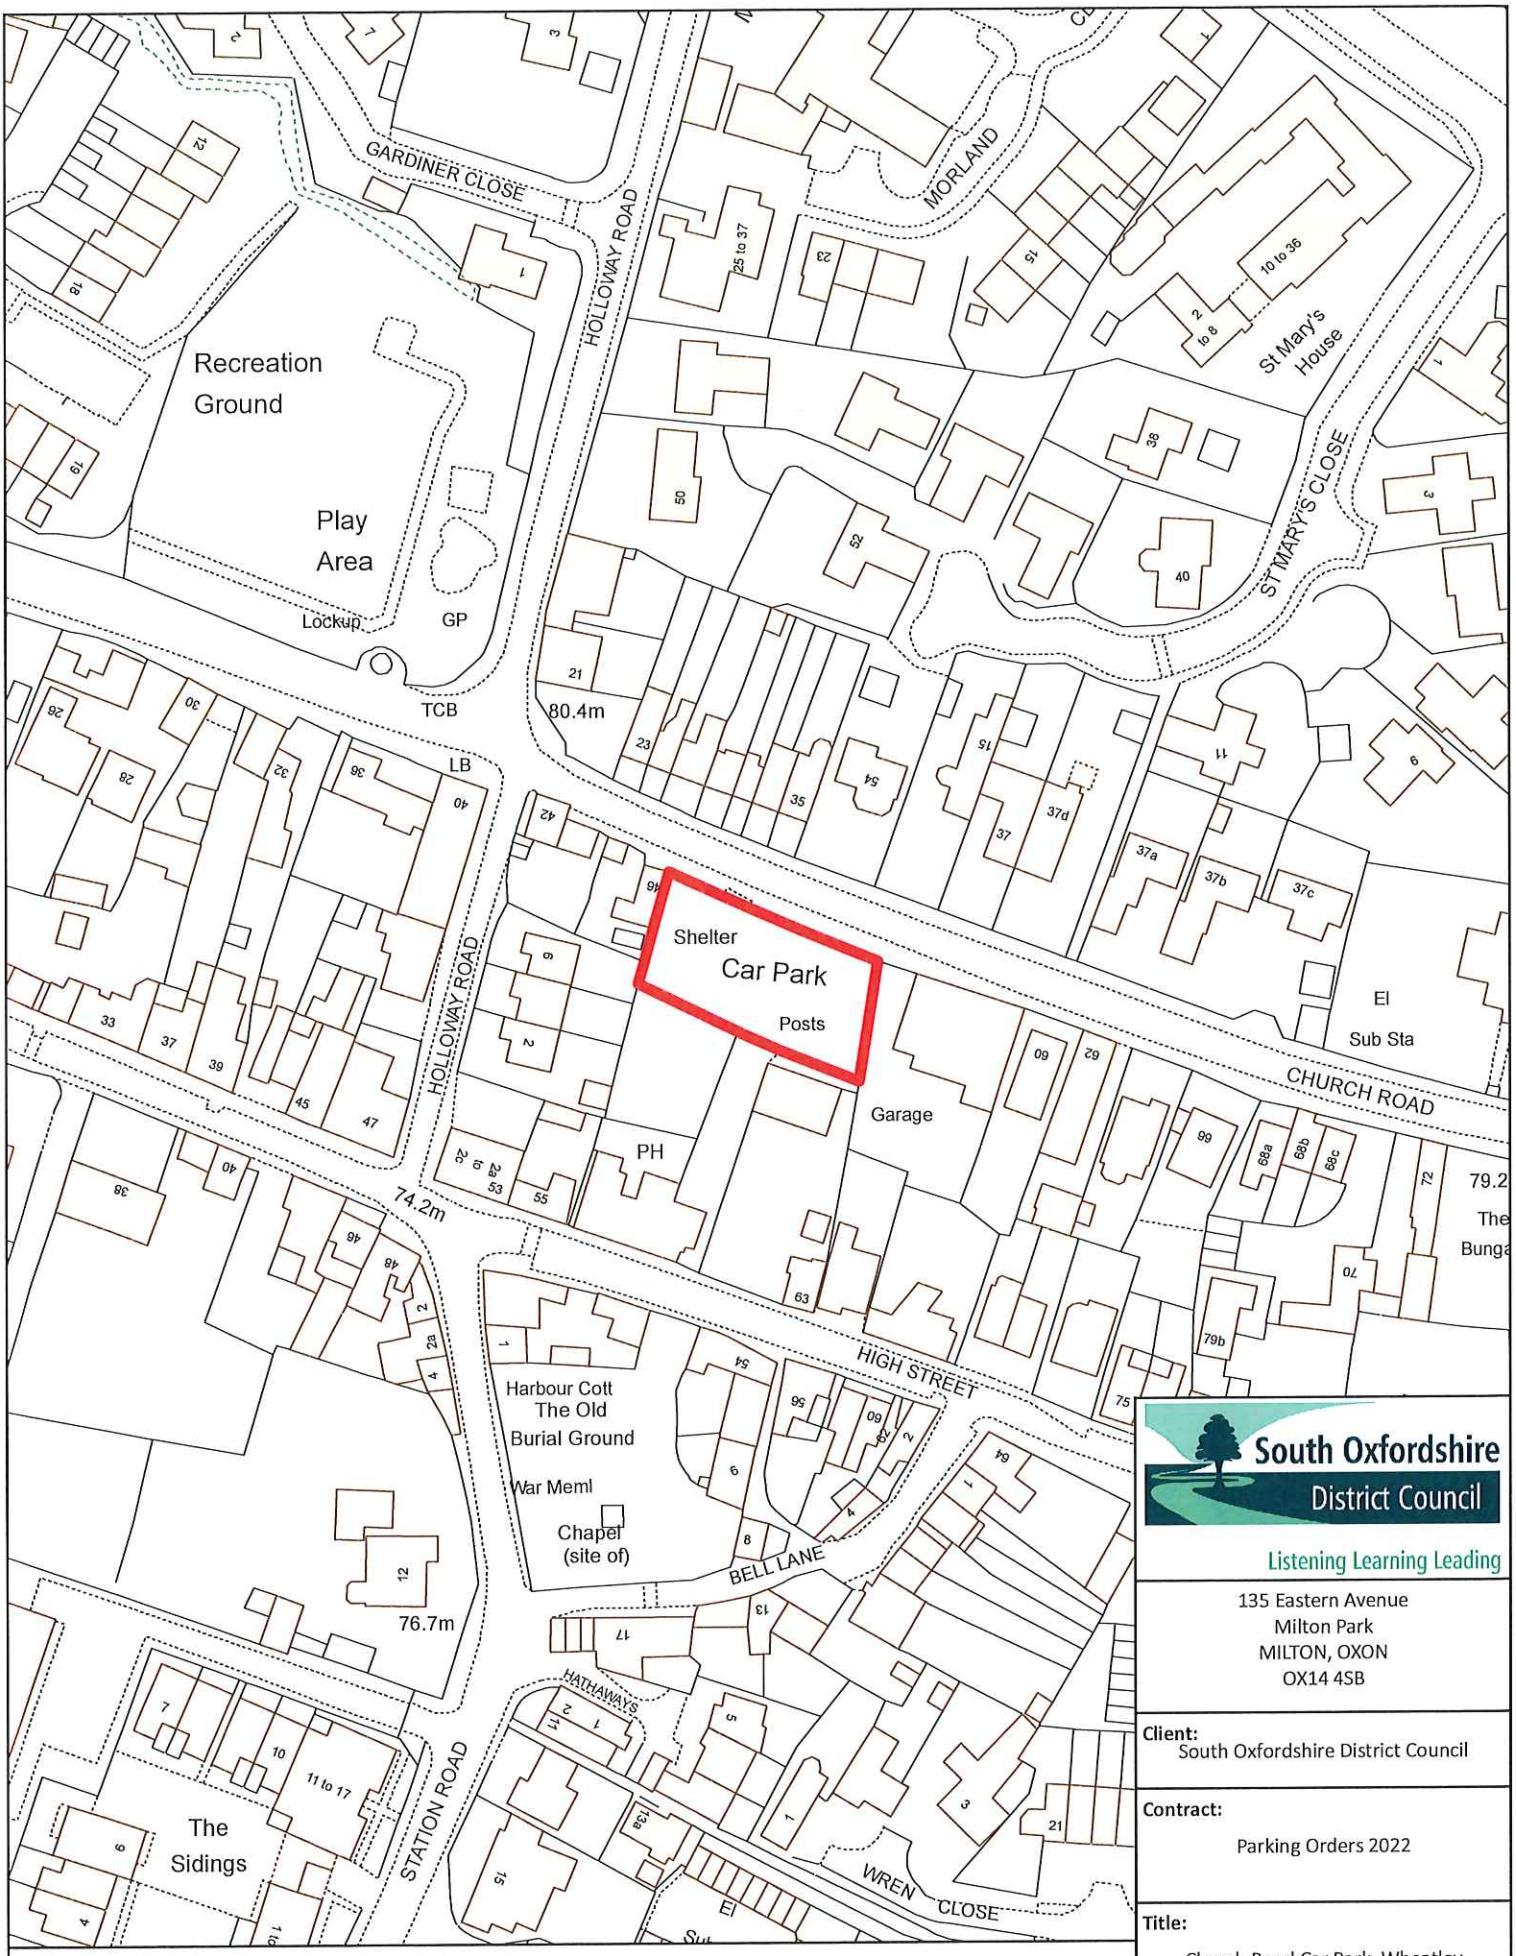

© Crown copyright and database rights 2021 OS 100018668. You are granted a non-exclusive, royalty free, revocable licence solely to view the Licensed Data for non-commercial purposes for the period during which South Oxfordshire District Council makes it available. You are not permitted to copy, sub-license, distribute, sell or otherwise make available the Licensed Data to third parties in any form. Third party rights to enforce the terms of this licence shall be reserved to OS.

South Oxfordshire District Council
Listening Learning Leading
135 Eastern Avenue
Milton Park
MILTON, OXON
OX14 4SB

Client: South Oxfordshire District Council

Contract: Parking Orders 2022

Title: Church Road Car Park, Wheatley

Division:	Date: 25/10/2021
Scale: 1:1,250 at A4	Drawn by: NAH
	Checked by: